THE TULALIP TRIBES OF WASHINGTON
REQUEST FOR PROPOSALS, INVITATION TO BID
BOARD OFFICE INTERIOR REPAIR AND PAINT

Tulalip Administration Building, Third Floor, Board Area

6406 Marine Drive, Tulalip, WA 98271

Issued [DATE], 2026. DRAFT October 13, 2026

1. INTRODUCTION

The Tulalip Tribes of Washington ("Tulalip" or "Owner") invites bids from qualified TERO certified contractors to repair and repaint the existing Board office area on the third floor of the Administration Building, 6406 Marine Drive, Tulalip, WA 98271. The work includes drywall repair, surface preparation, three coats of paint, cleaning and refurbishing of existing wood trim and doors, daily cleanup and final cleaning, in rooms 364, 366, 367, 368, 369, 371, 372, 373, 374, 375 and 376. The Contractor will move furniture as needed to complete the work, protect it, and return it to its original location. The Owner will remove art, wall hangings, computers and other equipment, files and loose items, and will remove and reinstall the window blinds.

Bids are to be addressed to Santana Sheldon, Executive Office Director, The Tulalip Tribes of Washington, 6406 Marine Drive, Tulalip, WA 98271.

The point of contact for this solicitation, including questions and site walk scheduling, is: Bill Carson, wcarson@tulaliptribes-nsn.gov, (425) 299-7600. Do not contact other Tulalip staff or Board members about this solicitation.

2. RESTRICTED BIDDING AND TERO

In accordance with TTC 9.05.270, bidding on this project is restricted to qualified Native American Owned Businesses (NAOBs) listed on the Tulalip TERO registry. Bids from firms that are not on the registry will be rejected as nonresponsive.

The Contractor must comply with the TERO Code (TTC 9.05) and Part 3 of the Supplementary Conditions (Exhibit C), including an approved TERO Compliance Plan before work begins and use of the TERO Hiring Hall for non-key positions. The TERO fee is paid by Tulalip and must not be included in the bid price.

3. SUMMARY OF WORK

The Scope of Work (Exhibit B) is the basis of the bid. The work includes, but is not limited to:

- Protection of all existing finishes that remain, including carpet, tile, base, casework, glass, hardware and ceiling tile.
- Moving, protecting and returning furniture as needed to complete the work.
- Drywall repair and surface preparation of all walls and gypsum ceilings to be painted.
- Three coats of paint (one full coat of primer after all repairs and touch ups, and two finish coats), with additional coats if required by the Owner for full coverage, using products that meet Exhibit D, Interior Painting Specification, in new colors selected by the Owner.
- Paint selection support, assumed at eight (8) hours, including drawdown cards.
- Cleaning and refurbishing of existing wood trim, doors, frames and base. Painting of wood finishes are not included.
- Daily cleanup, final cleaning, and removal of all waste. Tulalip does not provide waste removal.

- Coordination of schedule and security access with Tulalip Maintenance. Normal hours are 7:30 AM to 4:30 PM.

The Contractor is responsible for securing its work area, materials and equipment. Tulalip is not responsible for loss or damage to Contractor property.

4. SCHEDULE

Event	Date
Solicitation issued	November 3, 2026
Mandatory site walk (individual visits by appointment)	November 9 – November 13, 2026
Last day to submit questions	November 13, 2026
Final addendum issued	November 18, 2026
Bids due	November 26, 2026 at 2:00 PM Pacific Time
Notice of intent to award	December 3, 2026
Work start	To be set at the Notice to Proceed
Project completion due	January 29, 2026

5. SITE WALK

A site walk is mandatory. Bids from firms that did not attend a site walk will be rejected. Site walks are held individually by appointment to limit disruption to the Board area. Contact Bill Carson to schedule. Bidders must verify quantities and conditions themselves. The drawings are from the 2007 bid set and show design intent, not as built conditions.

6. QUESTIONS AND ADDENDA

Submit all questions in writing by email to the point of contact by the date above. Answers that change or clarify the solicitation will be issued as written addenda to every firm that has received the solicitation. Oral answers are not binding. Bidders must acknowledge each addendum on the Bid Form.

7. BID SUBMITTAL REQUIREMENTS

Submit one electronic bid by email to the point of contact before the deadline. No hard copy, faxed or late bids will be accepted. If the file is larger than 15 MB, contact the point of contact for another method. The bidder is responsible for confirming that its bid was received. A responsive bid includes:

- Exhibit A, Bid Form, completed and signed, with a lump sum price for all work. There are no alternates.
- Evidence of current TERO NAOB registry status and TERO certification.
- Current Tulalip business license, Washington UBI number, and BIA Indian trading license, or a commitment to obtain them before the Notice to Proceed.
- The manufacturer and product for the primer, wall paint and ceiling paint, listed on the Bid Form. Products may be the basis of design or equals, as described in Exhibit D, Interior Painting Specification. The Owner may request product data sheets for any listed product, and the Owner's determination of acceptability is final.
- A short work plan and schedule showing how the work will be sequenced room by room around Board activities, and the proposed crew, including the site supervisor.
- Three references for similar interior painting work, and a list of any subcontractors.

- A fee schedule with hourly rates for additional work, valid for the same period as the bid.

The bid price must be valid for at least 90 days from the bid due date.

8. EVALUATION AND AWARD

Bids will be opened after the deadline. The Owner will review each bid for responsiveness and for the bidder's responsibility, including TERO status, licensing, references and capability. The Owner will also review the primer, wall paint and ceiling paint listed on the Bid Form for acceptability under Exhibit D, Interior Painting Specification. The Owner's determination is final. If a listed product is not acceptable, the bidder must furnish an acceptable product at no change in the bid price. Award will be made to the lowest responsive and responsible bidder. If only one qualified NAOB submits a bid, the Owner may accept it, negotiate a price, or reject all bids and re-advertise, as provided in TTC 9.05. The Owner may reject any or all bids and waive minor irregularities. The Owner will notify unsuccessful bidders in writing after award.

Before award the Contractor will be asked to sign the contract (Attachment A), and before work begins, the certifications in Part 4 of the Supplementary Conditions. No work may start before the Notice to Proceed, an approved TERO Compliance Plan, and the required insurance certificates are in place.

9. CONTRACT

The successful bidder will enter into the Tulalip Independent Contractor Agreement (Attachment A). By submitting a bid, the bidder agrees to that form unless it notes exceptions in writing with the bid. Requested changes will be reviewed, but the Owner is not obligated to accept them. Payment is due 15 days after the date an invoice is submitted.

10. ATTACHMENTS AND EXHIBITS

Item	Description
Attachment A	Contract: Independent Contractor Agreement (ICA) which includes Exhibits A through F below, issued as a single document.
Exhibit A	Bid Form (a separate file, to be returned with the bid)
Exhibit B	Scope of Work
Exhibit C	Supplementary Conditions
Exhibit D	Interior Painting Specification
Exhibit E	Architectural Plans
Exhibit F	Existing Conditions Photos
Exhibit K	Affidavit of Non-Collusion
Exhibit L	Certificate of Compliance
Exhibit M	Certificate of Non-Discrimination
Exhibit N	Debarment Certification
Exhibit O	Contractor Code of Conduct

Exhibits K through O are Tulalip forms and are used in their current versions. Their return dates are stated in Part 4 of the Supplementary Conditions.

INDEPENDENT CONTRACTOR AGREEMENT

This Independent Contractor Agreement ("the Agreement") is effective on [EFFECTIVE DATE], by and between the Tulalip Tribes ("Tulalip"), 6406 Marine Drive, Tulalip, Washington 98271, and the undersigned Independent Contractor, [CONTRACTOR NAME] ("Contractor"), whose address is [CONTRACTOR ADDRESS]. As used in this Agreement, the term "day" means calendar day unless otherwise expressly stated.

1. PURPOSE. The purpose of this Agreement is for the Contractor to provide interior drywall repair, painting, and cleaning and refurbishing of existing wood trim and doors for the Board office area on the third floor of the Tulalip Administration Building, 6406 Marine Drive, Tulalip, Washington on behalf of Tulalip, as more particularly described in Exhibit B.

2. TERM OF SERVICES. This Agreement shall commence upon its effective date and shall terminate on [TERM END DATE], provided, the parties have the power of early termination provided below. Holding over beyond the term shall not renew this Agreement. Payments made or work completed after the term of this Agreement shall not cause this Agreement to be renewed. Any modification or renewal of this Agreement shall be in writing and may occur at the absolute discretion of the parties.

3. SUPERVISION/CONTRACT OFFICER. Contractor will work independently under the direction of Santana Sheldon, Board Office Executive Director, or their designee. Contractor shall report to the Contract Officer or the Contract Officer's designated representative. Contractor may coordinate directly with Tribal departments, project teams, consultants, and stakeholders as necessary to perform the Services. Strategic direction, prioritization of work, and performance oversight shall be provided solely through the Contract Officer or designee. If Contractor is an entity, the individual(s) primarily responsible for performing the Services shall be identified in Exhibit B and may not be substituted without Tulalip's prior written consent.

4. SCOPE OF WORK. The Scope of Work under this Agreement is provided for in Exhibit B. Contractor shall perform the Services in accordance with the standard of care ordinarily exercised by consultants performing similar services under similar circumstances, subject to the limitations set forth in Paragraph 12.

Contractor shall not be responsible for organizational decisions, adoption of recommendations, staffing actions, funding approvals, or implementation activities that require action by Tulalip or other third parties. Contractor shall have no obligation to perform, and Tulalip shall have no obligation to pay for, any services outside the scope described in Exhibit B unless authorized in advance by written amendment to this Agreement executed by both parties.

5. CONFIDENTIALITY. Contractor agrees to maintain the confidentiality of any and all data, information, records, forms, documents and/or any other proprietary or confidential information provided by Tulalip or acquired by Contractor in the performance of Contractor's services. Confidential information does not include information that is publicly available at the time or becomes publicly available after being provided to Contractor. Contractor further agrees to promptly return to Tulalip any and all such data, information, records/forms/documents or other proprietary/confidential information that comes into their possession by this Agreement upon written request by a duly authorized agent of Tulalip.

6. RELATIONSHIP OF PARTIES. Contractor is an independent contractor of Tulalip. Nothing in this Agreement shall be construed as creating an employer-employee relationship, as a guarantee of future employment or engagement or as a limitation upon Tulalip's discretion to terminate this Agreement at any time without cause. Contractor further agrees to be responsible for all of Contractor's federal, state and local taxes, withholding, social security, insurance and any other fees or other payments applicable and required to be paid to any government to be paid by Contractor as a result of payments to Contractor under this Agreement. In the event that the Internal Revenue Service should determine that the Contractor is, according to I.R.S. guidelines, an employee subject to withholding and social security contributions, Contractor shall acknowledge, as the Contractor acknowledged herein, that all payments to the Contractor are gross payments, and the Contractor is responsible for all taxes and social security payments and any other required fees as stated above.

7. PRODUCT/SERVICE. Contractor agrees it has no expressed or implied authority to obligate Tulalip for any product or service, except as authorized by a duly authorized agent of Tulalip.

8. MATERIALS. All deliverables, documents, and work product prepared by Contractor specifically for Tulalip under this Agreement shall be for Tulalip's exclusive use. This Agreement does not transfer to Tulalip any right, title, or interest in Contractor's pre-existing templates, forms, methodologies, or work product developed independently of this engagement, which Contractor may continue to use in the performance of services for other clients.

9. INVOICING AND PAYMENT. Contractor will invoice Tulalip monthly for work completed, with a final invoice after final acceptance, in accordance with the lump sum price stated in the Contractor's accepted Bid Form (Exhibit A), plus any changes approved in writing by Tulalip. The TERO fee is paid by Tulalip and is not part of the Contractor's price. Reimbursable expenses are not included unless approved in advance in writing by the Contract Officer. Every invoice shall itemize the work completed by room. Payment on an invoice shall be due to Contractor within fifteen (15) days of the date submitted. Total compensation to Contractor, including professional fees and reimbursable expenses, shall not exceed $[NOT-TO-EXCEED AMOUNT] under this Agreement.

Contractor shall maintain records supporting all invoices, including receipts for reimbursable expenses, for not less than three (3) years following completion or termination of this Agreement, and shall make such records available to Tulalip for inspection and audit upon reasonable written request.

10. TERMINATION. Either Party may terminate this Agreement without cause upon sixty (60) days' prior written notice to the other party. The termination provisions of the Tulalip Government Employee Handbook do not apply to Contractor.

Notwithstanding the foregoing, Tulalip may terminate this Agreement for cause upon fifteen (15) days' written notice to Contractor identifying the default, if Contractor fails to cure the default within that notice period. Cause includes, without limitation: (a) Contractor's failure to perform the Services in accordance with this Agreement; (b) Contractor's material breach of this Agreement; (c) Contractor's failure to comply with applicable law, tribal ordinance, or the requirements of a governmental authority having jurisdiction; or (d) Contractor's insolvency, assignment for the benefit of creditors, or filing of a petition in bankruptcy.

Upon termination for cause, Tulalip's obligation to pay Contractor is limited to Services properly performed and accepted prior to the effective date of termination, less any costs reasonably incurred by Tulalip as a result of the default.

During the notice period, Contractor shall cooperate in the orderly transition of ongoing activities, including transfer of project information, status reports, recommendations, and other work product reasonably necessary to support continuity of operations.

Upon termination, Contractor shall be entitled to payment for all services performed through the effective date of termination, upon proper invoicing, including authorized work performed during the notice period, together with all approved reimbursable expenses incurred prior to the effective date of termination.

11. TULALIP DRUG AND ALCOHOL CODE. Contractor shall abide by the Tulalip Tribes Drug and Alcohol Code TTC 9.35. This requirement does not alter the termination provisions in paragraph 10.

12. INDEMNITY. The Contractor shall indemnify and hold harmless the Tulalip Tribes, its officers, directors, employees, and agents from third-party claims, damages, liabilities, losses, costs, and reasonable attorneys' fees to the extent caused by the Contractor's gross negligence, willful misconduct, or material breach of this Agreement.

The Contractor may rely upon information, reports, schedules, budgets, estimates, analyses, drawings, specifications, contracts, records, and other materials provided by the Tulalip Tribes or third parties, including designers, consultants, contractors, Owner's Representatives, governmental agencies, and funding entities, without independent verification unless otherwise expressly required by this Agreement.

The Contractor's services are advisory and consultative in nature. The Contractor shall not be responsible for the acts, omissions, errors, delays, performance, means and methods, professional judgments, or contractual obligations of the Tulalip Tribes, its employees, consultants, designers, contractors, Owner's Representatives, governmental agencies, or other third parties. The Contractor shall not be liable for claims, damages, costs, delays, or losses arising from decisions made by the Tulalip Tribes or from actions or omissions of third parties.

The Contractor does not warrant, certify, guarantee, or assume responsibility for project costs, schedules, funding availability, procurement outcomes, design adequacy, code compliance, constructability, contractor performance, project success, or the accuracy or completeness of information prepared by others.

The Parties acknowledge that the Contractor is not serving as an architect, engineer, contractor, construction manager, project manager, fiduciary, or Owner's Representative for any project unless expressly authorized by written amendment to this Agreement. All project, financial, procurement, staffing, operational, and policy decisions remain the sole responsibility of the Tulalip Tribes.

In no event shall either party be liable to the other for any indirect, consequential, special, incidental, exemplary, punitive, or lost-profit damages arising out of or related to this Agreement.

13. CONFLICTS OF INTEREST. Tulalip and Contractor understand that Contractor has other clients and may perform work for other entities with similar needs as Tulalip. Contractor agrees

not to accept or provide services to other clients that may result in a direct conflict with the interests of Tulalip.

14. INSURANCE. Contractor shall, at Contractor's own expense, procure and maintain during the term of this Agreement commercial general liability insurance and professional liability (errors and omissions) insurance, each with limits of not less than $[INSURANCE AMOUNT] per occurrence, from insurers reasonably acceptable to Tulalip. Contractor shall furnish Tulalip with a certificate of insurance evidencing such coverage before commencing Services and upon each renewal. This insurance is in addition to, and not in lieu of, any coverage Tulalip elects to provide under this Paragraph.

15. MISCELLANEOUS.

a. ASSIGNABILITY. This Agreement may not be assigned by either party without the prior written approval of non-assigning party.

b. GOVERNING LAW. This Agreement has been made and shall be governed, interpreted and construed under and in accordance with the laws of the Tulalip Tribes. Any disputes arising under this Agreement shall be decided in the Tulalip Tribal Court. This section shall not be interpreted as a waiver of the Tribes' sovereign immunity.

c. SOVEREIGN IMMUNITY. Nothing in this Agreement shall be interpreted as a waiver of the Tribes' sovereign immunity.

d. ENTIRE AGREEMENT. This Agreement supersedes all prior discussions, agreements and understandings between Contractor and Tulalip regarding the subject matter hereof and constitutes the entire agreement of Contractor and Tulalip. This Agreement may be amended, modified or supplemented only by a written instrument executed by the parties.

e. DISPUTE RESOLUTION. Before initiating litigation, the Parties shall attempt in good faith to resolve any dispute arising under this Agreement through direct discussion between the Contract Officer and Contractor. If the dispute is not resolved within thirty (30) days, either Party may pursue any remedy available under this Agreement, including in the Tulalip Tribal Court as provided in Paragraph 15.b. Nothing in this Paragraph shall be interpreted as a waiver of the Tribes' sovereign immunity or as consent to mediation, arbitration, or any other dispute resolution process outside the Tulalip Tribal Court without Tulalip's express written consent.

f. FORCE MAJEURE. Neither party shall be liable for any failure or delay in performance under this Agreement to the extent caused by circumstances beyond that party's reasonable control, including acts of God, fire, flood, pandemic, or governmental action, provided the affected party gives prompt notice and uses reasonable efforts to resume performance.

16. EXHIBITS. The following exhibits are incorporated into and made part of this Agreement.

Exhibit A. Bid Form. The Contractor's completed and signed Bid Form, including the lump sum price and the primer, wall paint and ceiling paint listed by the Contractor.

Exhibit B. Scope of Work.

Exhibit C. Supplementary Conditions.

Exhibit D. Interior Painting Specification.

Exhibit E. Architectural Plans.

Exhibit F. Existing Conditions Photos.

Exhibit K. Affidavit of Non-Collusion.

Exhibit L. Certificate of Compliance.

Exhibit M. Certificate of Non-Discrimination.

Exhibit N. Debarment Certification.

Exhibit O. Contractor Code of Conduct.

SIGNATURES

Owner: TULALIP TRIBES OF WASHINGTON

Signature Date:

Santana Sheldon
Board Office Executive Director

Contractor:

Date

Signature:

Name & Title:

EXHIBIT A
BID FORM

Firm Name: _____

The undersigned offers and agrees to furnish all labor, materials, equipment, supervision, protection and cleanup to complete the Board Office Interior Repair and Paint, in accordance with the solicitation, the Scope of Work, the Supplementary Conditions and any addenda. By submitting this bid, the bidder agrees to enter into the contract in Attachment A upon award. The bidder may request modifications to the contract terms in writing, which the Owner may accept or reject.

Bid Item	Lump Sum Price
Board Office Interior Repair and Paint, rooms 364, 366, 367, 368, 369, 371, 372, 373, 374, 375 and 376, complete, including cleaning, preparation, paint selection support, and drawdown cards	$ _____
TOTAL BID PRICE (TERO fee **not** included)	$ _____

Primer: Manufacturer: _____ Product: _____

Wall paint: Manufacturer: _____ Product: _____

Ceiling paint: Manufacturer: _____ Product: _____

The basis of design products are named in Exhibit D, Interior Painting Specification. A bidder proposing an equal product must list that product above. Sheens are designated in Exhibit D. The bid price is based on the products listed. The Owner determines whether any listed product is acceptable, and the Owner's decision is final.

Proposed work start and duration:

_____

Washington UBI Number: _____ Expiration: _____ TERO Certification No.: _____

[ ] Resident firm [ ] Nonresident firm [ ] Corporation [ ] Partnership [ ] Sole proprietor [ ] Joint venture [ ] Other

The bidder certifies that it does not discriminate against any employee or applicant for employment because of race, color, religion, sex, national origin, disability, financial ability, age or other non-job related factors. The bidder understands that any false statement may disqualify this bid or be cause for contract termination.

1. Has your firm ever been disqualified by a government agency from bidding or proposing on a Tribal or public project? Yes [ ] No [ ]

2. Has your firm ever been terminated from a Tribal or public contract? Yes [ ] No [ ]

3. Has your firm been involved in litigation involving a Tribal or public contract, had a claim made against a payment or performance bond, or had a claim made against it for breach, substandard performance, dishonesty, fraud or misappropriation on a construction contract? Yes [ ] No [ ]

4. Has your firm ever been placed on any federal debarment list? Yes [ ] No [ ]

If you answered yes to any question, explain on a separate sheet. I acknowledge receipt of Addenda No. and Date: _____

By (print): _____ Title: _____

Signed: _____ Date: _____ Phone: _____

Address: _____ This form must be signed and returned with the bid.

EXHIBIT B
SCOPE OF WORK

Board Office Interior Repair and Paint

Tulalip Administration Building, Third Floor Board Area

6406 Marine Drive, Tulalip, WA 98271

DRAFT v2 October 13, 2026

1. PROJECT SUMMARY

The Tulalip Tribes ("Owner") is seeking a qualified TERO certified contractor to repair and repaint the existing Board office area on the third floor of the Administration Building. The work consists of drywall repairs, surface preparation, three coats of paint, and cleaning and refurbishing of the existing wood trim, doors and frames. The intent is to return the space to a clean, uniform, like new condition while fully protecting all existing finishes that remain.

This is a straight lump sum bid. Bidding is restricted to qualified, TERO certified Native American Owned Businesses (NAOBs) on the TERO registry in accordance with TTC 9.05.270, and award will be made to the lowest responsive and responsible bidder. The Contractor provides all labor, materials, tools, equipment, supervision, protection and cleanup needed to complete the work. The Contractor will move furniture as needed to complete the work, protect it, and return it to its original location. The Owner will remove art, wall hangings, phones, computers and other equipment, files and loose items.

2. ROOMS INCLUDED

The work applies to the following rooms. Existing finishes shown are taken from the 2007 Administration Building bid set finish schedule (Sheet A10.11) and must be verified in the field. Paint codes are listed in Section 3.

Rm	Room Name	N	S	E	W	Base	Ceiling	Notes
364	Hallway	P-3	P-3	none	P-3	WDB-1	WCT-1	Wood ceiling tile. Clean only. Do not paint.
366	Recording Secretaries	P-4	P-4	P-2	P-2	RB-1	ACT-1	Acoustical tile ceiling. Not painted.
367	Restroom	CT-2/P-2	CT-2/P-2	CT-2/P-2	CT-2/P-2	CT-1	GWB/P-1	Paint above tile only. Protect tile, fixtures, accessories.
368	Restroom	CT-2/P-2	CT-2/P-2	CT-2/P-2	CT-2/P-2	CT-1	GWB/P-1	Same as 367.
369	Kitchenette	none	P-6	P-6	none	WDB-1	GWB/P-1	Protect casework, counters, appliances.
371	Board Assistant Office	P-2	P-5	P-2	P-2	RB-1	ACT-1	
372	Chairman's Office	P-2	P-5	P-2	P-2	RB-1	ACT-1	
373	Work Area	P-3	none	P-3	none	WDB-1	GWB/P-1	Exterior door to deck. Protect storefront.
374	Committee Work Area	P-2	P-5	none	P-2	RB-1	ACT-1	Built in shelving. Operable partition.
375	Hallway	P-3	P-3	P-3	none	WDB-1	GWB/P-1	Connects 373 and 376.
376	Committee Work Area	P-2	P-5	P-2	none	RB-1	ACT-1	Built in shelving.

Hallway 375 connects 373 and 376 and shows P-3 walls with a painted gypsum board ceiling (GWB/P-1). It is included in the base scope.

3. EXISTING FINISH LEGEND (FOR REFERENCE)

Code	Product per 2007 Schedule	Color	Use
P-1	Benjamin Moore Ecospec	AC-42 Green Teton White	General paint and gypsum ceilings
P-2	Benjamin Moore Ecospec	HC-90 Crown Point Sand	General walls in offices and restrooms
P-3	Benjamin Moore Ecospec	HC-102 Clarksville Gray	Hallways and work areas
P-4	Benjamin Moore Ecospec	HC-114 Saybrook Sage	Accent walls in offices
P-5	Benjamin Moore Ecospec	2165-30 Golden Retriever	Accent walls in offices and work areas
P-6	Benjamin Moore Ecospec	2172-10 Copper Clay	Accent walls at kitchenette
WDB-1	Maple wood base, 6 inch	Stained to match cedar plank	Clean and refurbish
RB-1	Roppe rubber base, 6 inch	Black brown	Clean only. Protect.
WD-1	Maple, stained	Matches cedar plank	Doors, frames and trim. Clean and refurbish.

This legend shows the 2007 design colors for reference and for identifying surfaces. New paint colors will be selected by the Owner with the Contractor's help under Section 4.4. A new finish schedule for these rooms will be issued as an addendum. The wood finishes (WD-1, WDB-1), rubber base and tile are existing and remain.

4. GENERAL REQUIREMENTS

4.1 Reference Documents

The existing conditions photos (Exhibit F) show the current condition of the rooms. The architectural plans (Exhibit E) show the rooms, existing finishes, doors, casework and ceilings. They are taken from the 2007 bid set and show design intent, not as built conditions. Where the drawings and field conditions differ, field conditions govern. Bidders are responsible for measuring and verifying quantities. The Interior Painting Specification (Exhibit D) governs the primer and finish products, the number of coats and their application. If it conflicts with this Scope of Work on those items, Exhibit D governs.

4.2 Site Walk

A site walk is mandatory. Bids from firms that did not attend a site walk will be rejected. Site walks are scheduled individually by appointment to limit disruption to the Board area. Bidders should note the condition of walls, trim, doors and ceilings, and any items that must be protected.

4.3 Schedule and Coordination

The Contractor must coordinate all work hours, access, keys and utilities shutdowns with Tulalip Maintenance before starting and throughout the work. The building remains occupied. Normal working hours are 7:30 AM to 4:30 PM [Monday through Friday]. Work outside these hours requires advance approval from Tulalip Maintenance. The Contractor must submit a room by room schedule for approval. Restrooms 367 and 368 may be closed while they are being worked on; Maintenance will post notices and designate alternate restrooms, and the Contractor must give Maintenance at least two working days notice. Coordinate Kitchenette 369 with Maintenance in the same way. Completion date: [to be set by Owner].

4.4 Owner Responsibilities and Color Selection

- The Contractor will move furniture as needed to complete the work, protect it, and return it to its original location. The Owner will remove art, wall hangings, computers and other equipment, files and loose items from each room before work and return them after the Contractor has finished and cleaned. The Owner will also remove window blinds and shades before painting and reinstall them after the work is complete and approved. The Contractor

must give at least five working days notice before each room is needed, so that the Owner can remove its items, and must protect window frames, sills and storefront during painting. Built in casework and items that cannot be moved remain in place and are protected by the Contractor.

- New paint colors will be selected by the Owner. The Contractor must provide paint selection support and include it in the base bid. Assume eight (8) hours of the Contractor's time for color consultation and meetings. The Contractor must furnish drawdown cards (minimum 8 by 10 inches, on the proposed product and sheen) for every color the Owner wishes to review, and may be asked for sample patches on the wall. Assume up to ten (10) colors and two rounds of drawdown cards [Owner to confirm]. Colors may be from any manufacturer; the Contractor must match them with computer color matching where needed.

4.5 TERO and Compliance

The work is governed by the Tulalip TERO Code (TTC 9.05) and Part 3 of the Supplementary Conditions (Exhibit C). The Contractor must have an approved TERO compliance plan on file before work begins, designate a TERO liaison, and use the TERO Office for recruitment of any additional workers. The TERO fee is paid by the Owner and is not to be included in the bid price.

4.6 Security and Access

The Board area contains confidential records and is a secure space. Tulalip Maintenance will control access through keys or access badges [method to be confirmed by Owner]. The Contractor must sign for each key or badge, limit them to named personnel, keep them with the person they were issued to, and return them at the end of each work day or as directed. Lost keys or badges must be reported to Maintenance immediately, and the Contractor may be responsible for the cost of rekeying or reissuing. The Contractor must sign in and out daily, wear visible identification, keep doors locked and never prop doors open, and may not photograph, open, move or read any files, papers or computers. Confidentiality under Paragraph 5 of the Agreement applies. Do not disturb or paint over security devices, cameras, card readers, audio visual equipment or data outlets, and report to Maintenance any that must be moved. Maintenance will coordinate with TDS or Salish Networks as needed.

4.7 Site Conduct

Contractor personnel must follow the Tulalip Drug and Alcohol Code (TTC 9.35), building security rules and Maintenance direction. The Contractor is responsible for securing its own materials and equipment. The Owner is not responsible for loss or damage to Contractor property.

5. PREPARATION AND PROTECTION

- Before starting each room, walk the room with Tulalip Maintenance, photograph existing conditions, and note pre existing damage in writing. Submit the photos to the Owner.
- Protect all existing finishes that are not being painted, including carpet tile and broadloom, rubber and tile base, tile walls, plumbing fixtures, countertops, casework, windows and storefront, glass, door hardware, ceiling tile and grid, light fixtures, fire protection devices, signage and any remaining furnishings. Use drop cloths, masking, plastic and floor protection suited to the surface. Plastic must not be left on carpet or finished wood in a way that can trap moisture or leave marks.
- Move furniture as needed to complete the work. Photograph and report any existing damage to furniture before moving it. Do not open, move or read any files, papers or computers on or in the furniture. Protect furniture with drop cloths or plastic, keep it out of corridors and exits, and return it to its original location after the room is painted and cleaned.
- Remove and later reinstall switch and outlet cover plates, wall mounted fixtures, grilles and similar small items where practical. Do not paint over devices. Coordinate with Maintenance before covering or removing any smoke detector, sprinkler head or other life safety device,

and restore them to service the same day. Sprinkler heads, fire alarm devices and labels must never be painted.

- Control dust. Sand with dust collection or HEPA vacuum equipment and keep dust off finished surfaces and out of occupied areas. Keep corridors and shared spaces clean and free of tripping hazards.
- Maintain ventilation and use low odor products so that adjacent occupied spaces are not affected. Keep doors to work areas closed or protected as directed by Maintenance.
- Any damage to existing finishes caused by the Contractor must be repaired or replaced at the Contractor's cost to the Owner's satisfaction.

6. DRYWALL REPAIR AND SURFACE PREPARATION

- Inspect all wall and gypsum ceiling surfaces to be painted. Repair nail and screw holes, dents, dings, gouges, cracks, torn paper, scuffs, wall anchor holes and failed or loose tape, so that repairs are invisible after painting.
- Use setting or joint compound suitable for the repair size. Apply in thin coats, feather beyond the repair, sand smooth and match the existing wall texture and sheen. Prime all repairs as part of the full primer coat required in Section 7 so that repairs do not flash through the finish coats.
- Patch larger holes with gypsum board or approved patch systems. Report to the Owner any evidence of water damage, mold, or structural cracking and do not paint over it until it has been reviewed.
- Clean all surfaces to be painted to remove dust, grease, fingerprints and residue. Degloss or sand glossy surfaces for adhesion. Treat any mildew or stains with a suitable cleaner and stain blocking primer, especially in the restrooms and kitchenette.
- Fill and caulk gaps and cracks at trim, door frames and wall intersections with a paintable acrylic latex caulk before painting. Do not caulk joints that are intended to move or where the existing detail is open by design.
- Do not begin finish coats until the Owner or Owner's Representative has inspected the prepared surfaces of that room.

7. PAINTING

- Apply a minimum of three (3) coats on all wall and gypsum board ceiling surfaces scheduled to be painted: one full coat of primer after all repairs and touch ups are complete, followed by two finish coats, as stated in Exhibit D, Interior Painting Specification. The Owner may require additional coats of primer or finish paint, at no additional cost to the Owner, wherever needed to achieve full hiding and a uniform appearance.
- Paint walls from the ceiling line (or underside of the ceiling tile grid) to the top of the base, including returns, reveals, soffits and edges of openings. Cut in sharp, straight lines without bleeding onto adjacent finishes.
- Paint the gypsum board ceilings in rooms 367, 368, 369, 373 and 375. The color will be selected by the Owner. Do not paint acoustical ceiling tile, ceiling grid or wood ceiling tile.
- Paint surfaces that were previously painted, including exposed painted trim, access panels, and painted metal frames and louvers, to match adjacent finishes. Paint exposed conduit, piping and similar items to match the wall only where already painted.
- Do not paint: glass, aluminum storefront and door frames, hardware, ceramic tile, rubber base, plumbing fixtures, accessories, factory finished casework, light fixtures, fire protection devices, labels, fabric or tackable panels, or carpet.
- Apply paint by brush, roller or spray in accordance with the manufacturer's instructions, at the specified spread rate and within the temperature and humidity limits on the product data

sheet. Spray application inside the occupied building is allowed only with full masking and with the Owner's approval. Allow proper drying time between coats.

- Finished surfaces must be uniform in color and sheen, with no visible lap marks, holidays, sags, runs, drips, brush marks, roller texture differences or flashing when viewed in normal light.
- Before painting a room, apply a sample area (about 4 by 4 feet) of each color and sheen in the first room for Owner approval. Approved samples set the standard for all work.
- Touch up and repaint any damaged areas before final acceptance.

8. WOOD TRIM, DOORS, FRAMES AND BASE

The existing wood doors, frames, casings and base are stained maple (WD-1 and WDB-1) and must not be painted. The Contractor must clean and refurbish them as follows.

- Clean all wood surfaces with a manufacturer approved wood cleaner that will not harm the existing finish. Remove dirt, hand oils, scuffs, marks, adhesive residue and paint overspray.
- Lightly scuff sand where required. Touch up scratches, chips and worn spots with a matching stain and compatible clear finish applied in test patches first, then feathered so that repairs are not visible. Use a manufacturer approved wood conditioner or restorer only where needed to even out the existing finish.
- Repair minor damage such as small dents, loose trim, open miters and nail holes with matching wood filler or putty. Report any damage that needs carpentry beyond minor repair.
- Also clean and wipe down door hardware, kick plates, hinges, door glazing, sidelites, storefront frames and rubber base in the listed rooms. Do not use abrasives or chemicals that damage these finishes.
- Confirm the refurbishing method and products in the first room and obtain Owner approval before proceeding. Full recoating or refinishing of the wood is not part of this work.

9. PAINT AND MATERIALS

- The primer, wall paint and ceiling paint, including sheens, VOC limits and quality requirements, are specified in Exhibit D, Interior Painting Specification. The specification names a basis of design product for each. Equivalent products are acceptable as stated in Exhibit D, and the Owner's determination of acceptability is final.
- Primers are specified in Exhibit D. Use stain blocking primer where needed, as stated in Exhibit D.
- Use materials from a single manufacturer for each coating system. Products from consumer or big box retail lines are not acceptable.

Acceptable manufacturers include the following professional lines, or an equal manufacturer approved by the Owner:

- Benjamin Moore
- Sherwin Williams
- PPG
- Miller Paint

Bidders list the manufacturer and product for the primer, wall paint and ceiling paint on the Bid Form. Colors may be matched to Benjamin Moore colors or to any existing sample the Owner provides, using computer color matching where needed.

10. CLEANUP

- Keep the work area clean and orderly each day. Remove debris, dust, rags, empty containers and trash at the end of every work day. Do not use the Owner's dumpsters or trash cans unless approved. The Contractor is responsible for removal and legal disposal of all waste, including paint and any hazardous materials.
- Store paint and flammable materials only in the area approved by Maintenance, in closed containers. Dispose of rags properly to avoid spontaneous combustion.
- At the end of work in each room, remove all protection and masking, clean spatters and drips from floors, glass, hardware and other surfaces, vacuum carpet and floors, and wipe horizontal surfaces so the room is ready for the Contractor to return furniture and the Owner to return its items.
- At completion, perform a final cleaning of all rooms, including windows and glass touched by the work, door hardware and fixtures. The Owner will not accept the work until the space is clean.

11. SUBMITTALS, INSPECTION AND CLOSEOUT

- Before starting: product data and safety data sheets for all materials, proposed color samples, work schedule by room, TERO compliance plan, certificates of insurance, current business license and UBI number.
- Inspections: the Owner will inspect each room after preparation and again after painting. Deficiencies must be corrected promptly at no cost to the Owner.
- Closeout: a walk through with a punch list, correction of all items on the punch list, a paint schedule listing product, color, sheen and location, and one labeled gallon of each finish color left with Maintenance.
- Warranty: the Contractor must correct defects in materials or workmanship, including peeling, blistering, cracking and color failure, for one (1) year from final acceptance. [Owner to confirm warranty period.]

12. BID FORM AND EXCLUSIONS

Bid a single lump sum price for all work in Sections 2 through 11. There are no alternates. The price must include color selection support, drawdown cards, all protection, all cleaning, and all labor, materials and equipment. The TERO fee is paid by the Owner and must not be included.

Excluded from this work: moving or storing art, wall hangings, computers and other equipment, files and loose items; removal and reinstallation of blinds and shades; replacement of flooring, ceiling tile or casework; removal of hazardous materials; refinishing of wood; work in rooms not listed above; and new wall coverings.

EXHIBIT C

SUPPLEMENTARY CONDITIONS

Board Office Interior Repair and Paint

Tulalip Administration Building, Third Floor, 6406 Marine Drive, Tulalip, WA 98271

PART 1. PURPOSE AND PRECEDENCE

These Supplementary Conditions add Tulalip's standing site, security, TERO and administrative requirements to the Independent Contractor Agreement (the "Agreement") for this project. They apply to the Contractor and to every subcontractor. If there is a conflict, the order of precedence is: (1) the Agreement, (2) any written change, (3) these Supplementary Conditions, and (4) the Scope of Work and drawings. "Owner's Representative" means the person named by the Contract Officer for this project, or the Contract Officer if none is named. The project is within the Tulalip Reservation and is governed by Tulalip law, and nothing here waives the Tribes' sovereign immunity.

PART 2. SITE SAFETY, SECURITY AND CONDUCT

2.1 Safety

- The Contractor is solely responsible for safety on its work, and must follow the applicable OSHA construction standards (29 CFR Part 1926) as a contract requirement.
- Before starting, submit a short, written site safety plan covering hazard communication (safety data sheets for all products), ladders and lifts, ventilation, fire safety and protection of occupants. A competent person must be on site whenever work is underway.
- Report any injury, illness, near miss or property damage to the Owner's Representative within 24 hours, or immediately for damage to Tulalip property.

2.2 Fire and Life Safety

- Keep all exits, corridors and stairs clear at all times. Do not leave rags, solvents or flammable materials in the building overnight except in approved containers in the place Maintenance designates.
- Do not cover, disable or paint any fire alarm device, smoke detector or sprinkler head without advance approval from Maintenance, and restore each one to service the same day. Any planned impairment must be coordinated with Maintenance and the Tulalip Fire Department. Hot work is not expected on this project, and may not be performed without a written permit consistent with NFPA 51B.

2.3 Security and Access

- Tulalip Maintenance controls access to the Board area through keys or access badges [method to be confirmed]. The Contractor must sign for each key or badge, limit them to named personnel, and return them at the end of each work day or as directed. Lost keys or badges must be reported immediately, and the Contractor may be responsible for rekeying or reissuing costs.
- Keep a daily sign in and sign out log of all Contractor personnel. Everyone must wear visible identification. Keep Board area doors locked when the area is unattended, and never prop doors open.
- The Board area contains confidential records. Contractor personnel must not open, read, remove or photograph files, papers, computers or screens, and may take photographs only to document existing conditions. Paragraph 5 of the Agreement applies.

- The Contractor is responsible for securing its own materials and equipment. Tulalip is not responsible for loss or damage to Contractor property.

2.4 Conduct

- All Contractor personnel are subject to the Tulalip Tribes Contractor Code of Conduct (Exhibit O) and the Tulalip Drug and Alcohol Code (TTC 9.35). No firearms, alcohol or controlled substances are allowed on Tulalip property, and no one may work under the influence.
- Follow posted rules, dress code and access restrictions, and stay out of areas that are not part of the work.

PART 3. TERO COMPLIANCE

This part summarizes the Tulalip TERO Code (TTC Chapter 9.05). The Code governs if there is any inconsistency. Current TERO forms are available from the TERO Office at tulaliptero.com/Forms.

- Restricted bidding: bidding for this project is restricted in accordance with TTC 9.05.270 to qualified NAOBs on the TERO registry. The award will go to the lowest responsive and responsible bidder. If only one qualified NAOB responds, the Owner may accept the bid, negotiate, or reject all bids and re advertise, as TTC 9.05 provides.
- Before starting work, the Contractor must sign a TERO Acknowledgment, name a TERO Liaison, and have an approved TERO Compliance Plan on file. Submit the plan at least 72 hours before it must be approved, and meet and confer with the TERO Office before the Notice to Proceed.
- The Contractor must use the TERO Hiring Hall for any non key positions, allow a 72 hour referral window, follow the Native preference order in the TERO Code, and consult the TERO Compliance Officer before disciplining or terminating a TERO employee.
- The TERO fee (1.75 percent of the contract price for contracts of $10,000 or more) is paid by the Owner, and is recalculated if the contract price changes.
- The Contractor must submit workforce and payroll reports to the TERO Office in the form and frequency the TERO Office directs, and keep compliance records for the retention period in Part 6. Noncompliance is subject to penalties, stop work orders and debarment under the TERO Code.

PART 4. INSURANCE, LICENSES AND CERTIFICATIONS

- Insurance: the Contractor must carry the insurance required by Paragraph 14 of the Agreement, including commercial general liability naming the Tulalip Tribes as additional insured, and workers' compensation as required by law. Limits are stated in the Agreement. [Limits to be determined.] Builder's risk insurance is provided by the Owner and is not needed for this work.
- Licenses: the Contractor must hold a current Tulalip Tribes business license, a Washington UBI number, and a BIA Indian trading license under 25 CFR Part 140, and must provide evidence of each before the Notice to Proceed.
- Certifications: at contract execution or before mobilization, whichever is first, the Contractor must sign the current Certificate of Compliance (Exhibit L), Non Collusion Affidavit (Exhibit K), Non Discrimination Certification (Exhibit M), Debarment Certification (Exhibit N) and Code of Conduct acknowledgment (Exhibit O).
- Bonds and federal requirements: bonds are not required because the contract is below the $250,000 threshold. This project is not federally funded [Owner to confirm], so the federal clauses in Part IV of the full Supplementary Conditions do not apply.

- Permits: the work is interior repair and painting and is not expected to need a building permit. The Owner will confirm with the Planning Department before work begins.

PART 5. COORDINATION

- Furniture and Owner items: the Contractor moves furniture as needed to complete the work and returns it to its original location. The Owner removes art, wall hangings, computers and other equipment, files and loose items, and removes and reinstalls window blinds and shades, as stated in the Scope of Work. The Contractor must coordinate timing with the Owner's Representative and protect any Owner items left in place.
- Technology and security vendors: TDS and Salish Networks are Tulalip's only approved vendors for network, audio visual, security and low voltage work. Contractor personnel must not move, disconnect or remove such equipment. If equipment must be moved or covered to paint, ask Maintenance, who will coordinate with the vendor.
- Cultural resources: no ground disturbance is expected. If anything of possible cultural significance is found, stop work in that area and notify the Owner's Representative immediately.

PART 6. CLOSEOUT

- Before final payment: a completed punch list with all items corrected, the paint schedule and leftover paint called for in the Scope of Work, final TERO workforce reports and fee closeout, and all submittals.
- The Contractor must attend a warranty walk through scheduled by the Owner's Representative about 10 months after completion and correct any items found within the time the Owner sets, consistent with the warranty in the Scope of Work.
- Keep records for the project, including TERO compliance records, safety records and payroll, for at least three (3) years after final completion, and make them available to Tulalip and the TERO Office on request.

EXHIBIT D

INTERIOR PAINTING SPECIFICATION

Tulalip Board Offices, 3rd Floor, Administration Building
6406 Marine Drive, Tulalip, WA 98271

PART 1 GENERAL

1.1 Scope. Surface preparation, priming, and painting of the interior drywall walls and gypsum board ceilings scheduled to be painted in the Board area on the third floor, rooms 364, 366, 367, 368, 369, 371, 372, 373, 374, 375 and 376, as identified in Exhibit B, Scope of Work. This specification governs the primer and finish products, the number of coats, and their application. Where it conflicts with the Scope of Work on those items, this specification governs.

1.2 Submittals. Before ordering materials, the Contractor shall submit for Owner approval: (a) manufacturer's product data sheets for the primer, wall paint, and ceiling paint, (b) a schedule listing the product, color, and sheen for each surface, and (c) a sample of each color and sheen applied to the wall for approval before full application begins. Any change to the products listed on the Bid Form requires written Owner approval before ordering.

1.3 Delivery and Storage. Deliver paint to the site in the manufacturer's unopened, labeled containers showing the product name, VOC content, batch date, and color number. Store materials in a clean, dry area within the manufacturer's temperature range and protect from freezing. The Owner may inspect containers on site to verify the product.

1.4 Extra Materials. At closeout, furnish the Owner with one labeled gallon of each finish color, from the same production run as the paint applied, and leave it with Tulalip Maintenance.

1.5 Conditions. Maintain temperature, humidity, and ventilation within the limits recommended by the manufacturer. Verify that existing painted surfaces do not contain lead-based paint and notify the Owner immediately if lead-based paint is suspected or encountered.

PART 2 PRODUCTS

2.1 Basis of Design and Equals. The products named in Section 2.2 are the basis of design. Equivalent products are acceptable if they meet all of the following: (a) made by an acceptable manufacturer listed in Exhibit B, Scope of Work, Section 9; (b) professional or commercial grade interior water based acrylic or vinyl acrylic latex, with consumer, big box retail, economy, and builder grade lines not acceptable; (c) VOC content of 50 grams per liter or less and low odor, meeting Green Seal GS 11 or an equivalent recognized standard, and listed with the Master Painters Institute where available; (d) hiding, washability, and scrub resistance equal to or better than the basis of design, as shown on the manufacturer's product data sheet; and (e) available in the sheen designated in Section 2.2.

The bidder shall list the manufacturer and product for the primer, wall paint, and ceiling paint on the Bid Form, whether proposing the basis of design or an equal. The Owner may request product data sheets for any listed product. The Owner alone determines whether a product is acceptable, and the Owner's determination is final. If the Owner determines that a listed product is not acceptable, the Contractor shall furnish the basis of design product, or another product the Owner accepts, at no change in the bid price.

2.2 Basis of Design Products and Sheens.

Primer: Sherwin Williams ProMar 200 Zero VOC Interior Latex Primer, B28W2600 (4 mils wet, 1.5 mils dry per coat).

Walls, Satin: Sherwin Williams SuperPaint Air Purifying Technology Interior Acrylic Satin, A87 Series (4 mils wet, 1.6 mils dry per coat).

Ceilings, Flat: Sherwin Williams SuperPaint Air Purifying Technology Interior Acrylic Flat, A86 Series (4 mils wet, 1.8 mils dry per coat).

Sheens are designated by this specification, and equal products must be furnished in the same sheen.

2.3 Primer. Primer and finish coats must be from the same manufacturer. The primer must be compatible with the finish coats and suited to drywall and the existing finish, as shown on the manufacturer's product data sheet. Where the manufacturer offers primer options for a substrate, use the manufacturer's "best" primer. Where stains, mildew, or water marks require a stain blocking primer, use a stain blocking primer from the same manufacturer that is compatible with the finish coats, applied before the full primer coat. Tint the primer toward the finish color where a major color change requires it.

2.4 Materials. Use factory mixed coatings. Do not thin or add materials to coatings except as the manufacturer's instructions allow. Colors are as selected by the Owner.

PART 3 EXECUTION

3.1 Examination. Examination of the surfaces is done during the mandatory pre-bid walk and is a pre-bid effort of the Contractor. All areas needing repairs are included in the scope of work and in the bid price. Submission of a bid constitutes acceptance of the existing surface conditions, and no additional compensation will be allowed for repairs to conditions that could be observed during the walk.

3.2 Surface Preparation. Surfaces must be clean, dry, and sound. Remove oil, dust, dirt, loose or peeling paint, and mildew. Scuff sand glossy existing finishes. Set nail heads, patch holes and cracks, tape and finish joints with joint compound, sand patches smooth, and remove all dust before painting. Remove switch plates, outlet covers, and similar items before painting and reinstall them afterward using workers skilled in the trade. Move furniture as needed to complete the work, protect it, and return it to its original location. Protect floors and adjacent surfaces.


3.3 Application and Coats. Apply all coatings according to the manufacturer's instructions, at the spreading rate needed to reach the recommended dry film thickness. Do not apply to wet or damp surfaces. Finish shall be uniform, without runs, drips, sags, or brush marks, and with consistent sheen.

After all repairs and touch ups are complete, apply one full coat of the primer to all wall and gypsum board ceiling surfaces scheduled to be painted. After the primer has dried per the manufacturer's instructions, apply two coats of the finish paint to the same surfaces. A minimum of three coats is required. The Owner may require additional coats of primer or finish paint, at no additional cost to the Owner, wherever needed to achieve full hiding and a uniform appearance. The bid price shall include this requirement.

3.4 Inspection. The Owner's Representative will inspect and approve the prepared surface and each coat before the next coat is applied.

3.5 Protection and Cleanup. Protect finished surfaces until completion of the project. Touch up damaged coatings after substantial completion following the manufacturer's recommendations. Remove drips and spatters and leave the work area clean.

END OF SPECIFICATION

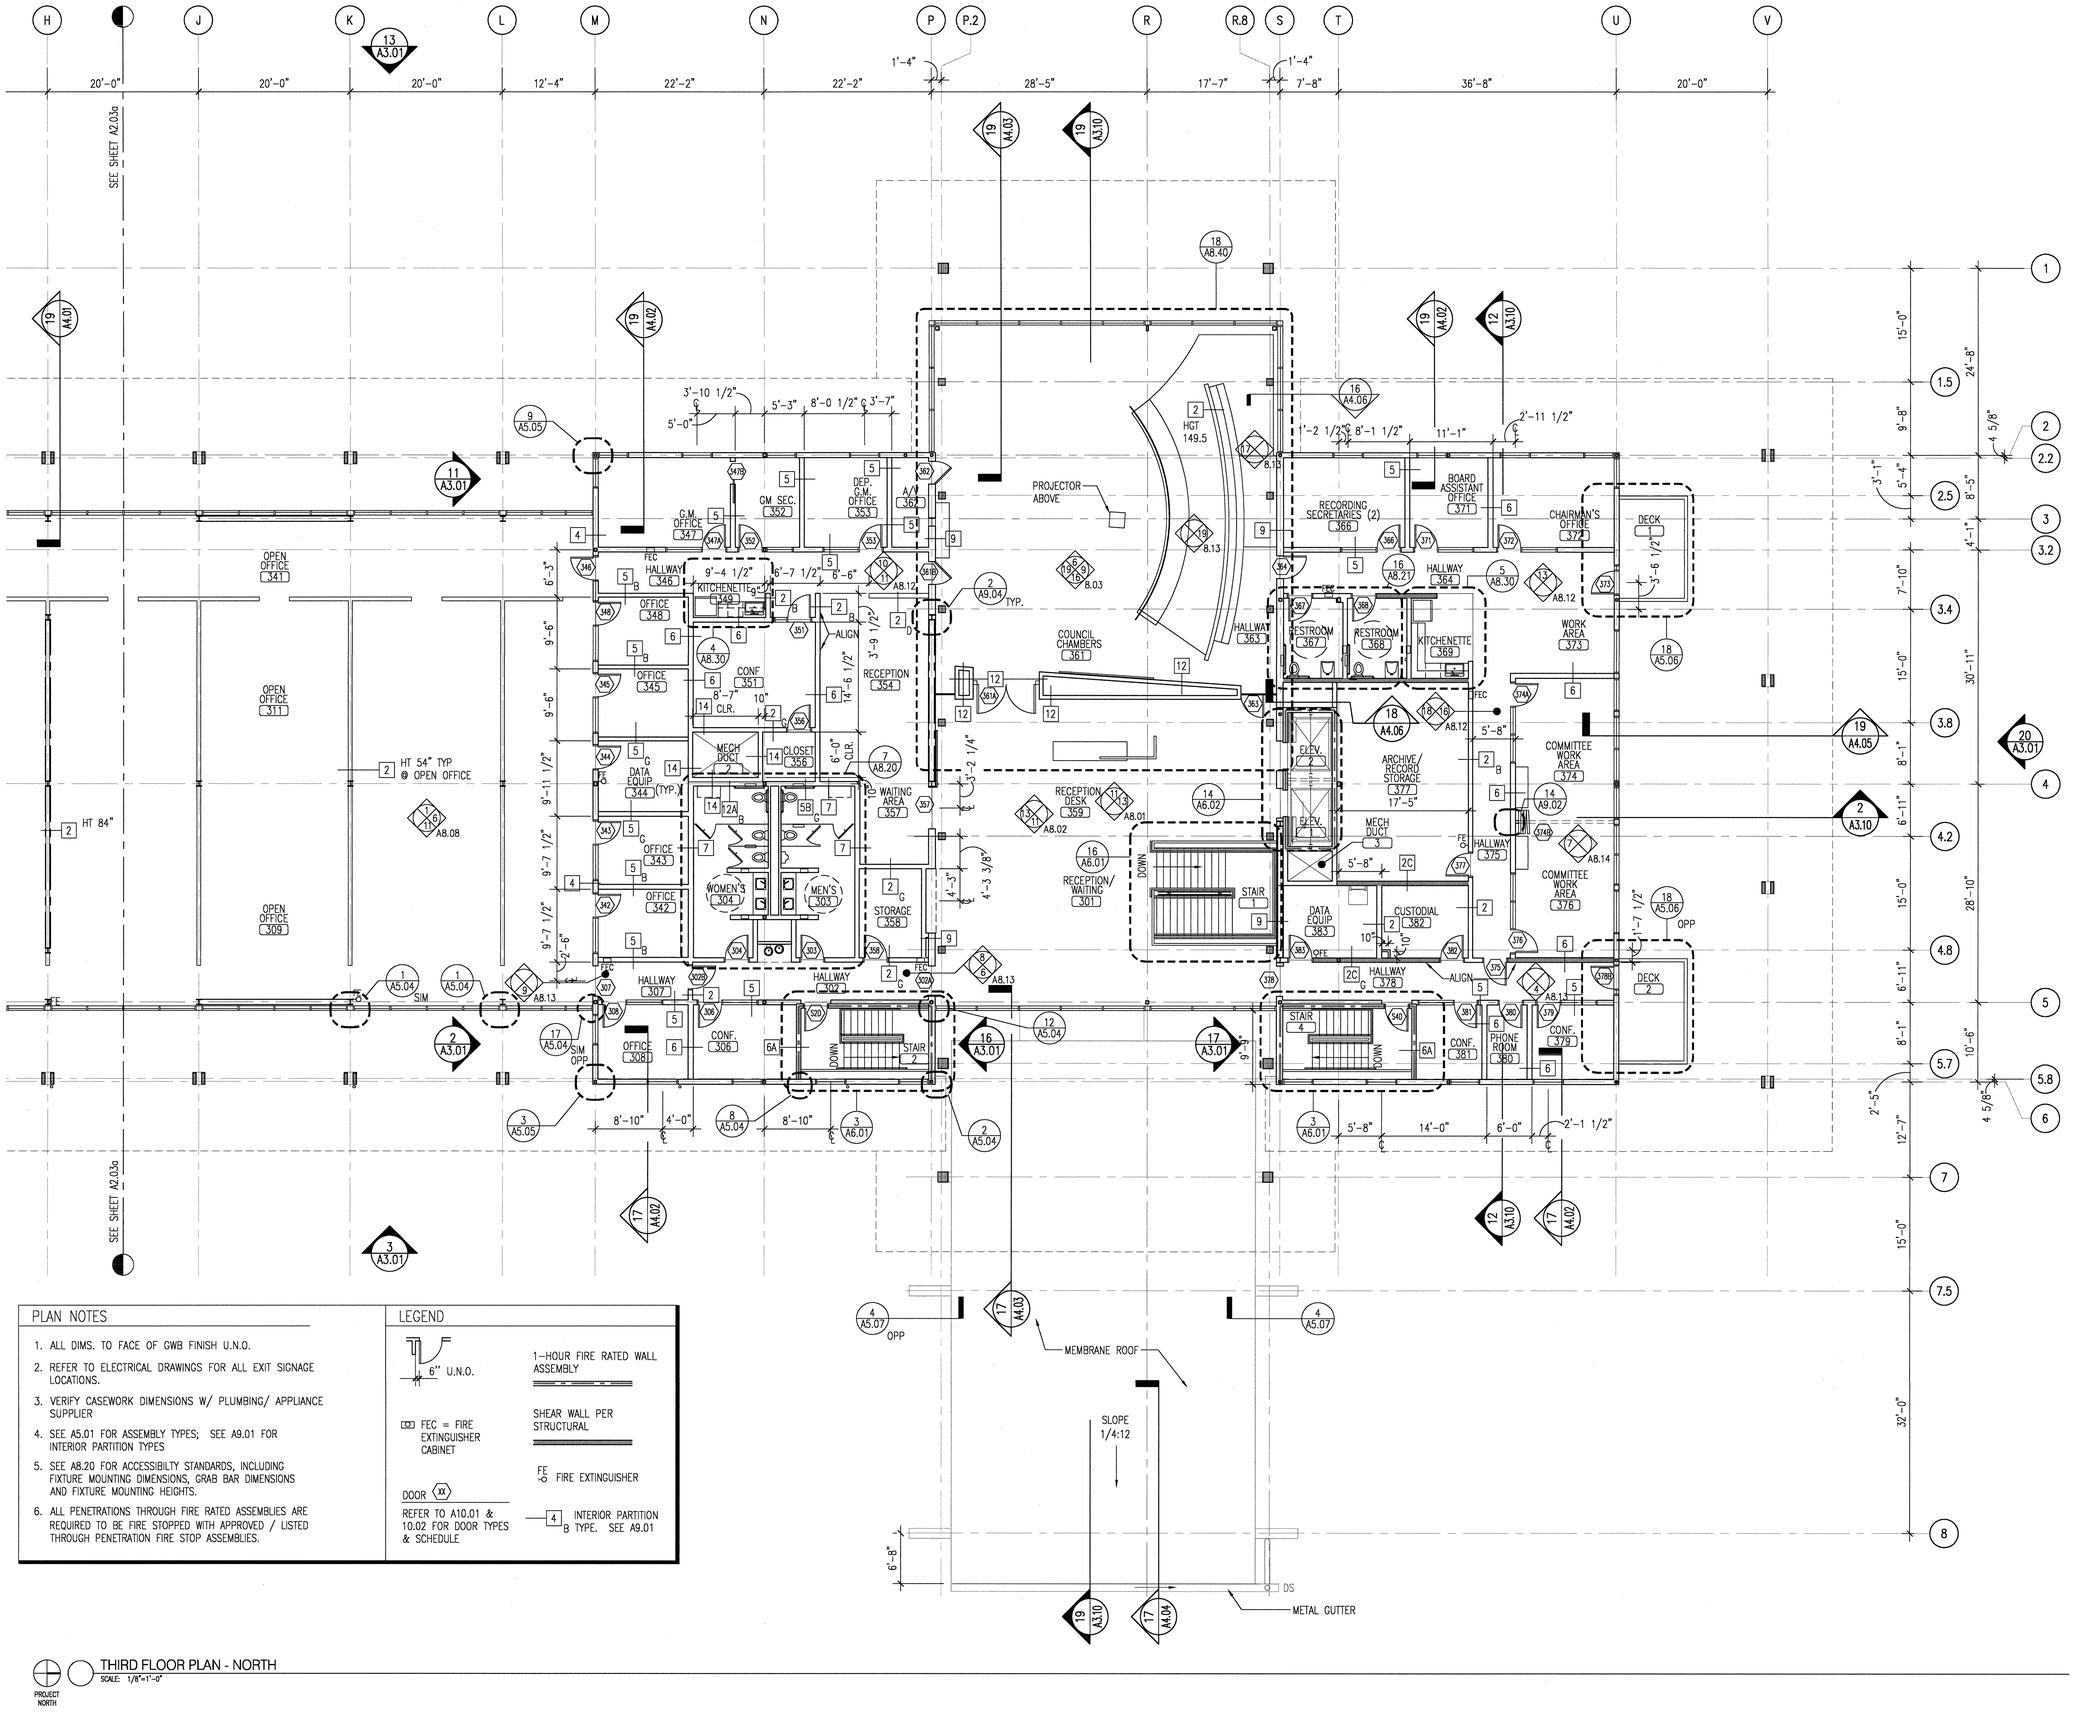

PLAN NOTES

1. ALL DIMS. TO FACE OF GWB FINISH U.N.O.
2. REFER TO ELECTRICAL DRAWINGS FOR ALL EXIT SIGNAGE LOCATIONS.
3. VERIFY CASEWORK DIMENSIONS W/ PLUMBING/ APPLIANCE SUPPLIER
4. SEE A5.01 FOR ASSEMBLY TYPES; SEE A9.01 FOR INTERIOR PARTITION TYPES
5. SEE A8.20 FOR ACCESSIBILITY STANDARDS, INCLUDING FIXTURE MOUNTING DIMENSIONS, GRAB BAR DIMENSIONS AND FIXTURE MOUNTING HEIGHTS.
6. ALL PENETRATIONS THROUGH FIRE RATED ASSEMBLIES ARE REQUIRED TO BE FIRE STOPPED WITH APPROVED / LISTED THROUGH PENETRATION FIRE STOP ASSEMBLIES.

LEGEND

6" U.N.O.

1-HOUR FIRE RATED WALL ASSEMBLY

FEC = FIRE EXTINGUISHER CABINET

SHEAR WALL PER STRUCTURAL

FE FIRE EXTINGUISHER

DOOR XX

REFER TO A10.01 & 10.02 FOR DOOR TYPES & SCHEDULE

4 B INTERIOR PARTITION TYPE. SEE A9.01

PROJECT NORTH

THIRD FLOOR PLAN - NORTH

SCALE: 1/8"=1'-0"

MITHUN
Architects+Designers+Planners

Pier 56
1201 Alaskan Way
Suite 200
Seattle, WA 98101
TEL 206 623.3344
FAX 206 623.7005

TULALIP TRIBES

PROJECT:
Tulalip Administration Building

LOCATION:
Tulalip, WA

PREPARED FOR:
Tulalip Tribes

Construction Documents
Bid Set
March 15, 2007

KEYMAP

NO.	DATE	REVISION

PROJECT DIRECTOR
BW
PROJECT MANAGER
RF
PROJECT ARCHITECT
CB
PROJECT TEAM MEMBERS
JB, TC, RI, JAC, TS, DS, DG
CHECK


ARCHITECT SEAL

TITLE
THIRD FLOOR PLAN
NORTH

PROJECT NO.
04389.00
DATE
3/15/07
PROJECT NETWORK PATH
S:_2004\0438900\Cadd\
A\SHEETS\A2.03b
SHEET NUMBER
A2.03b

© 2007 MITHUN, INC.

Xref Filename: | TB-30x42_ArchF | ad-fs-3 | key3 | plannotes | Washington-BW |
Path: S:_2004\0438900\Cadd\TULALIP\ASheet Filename: A2-03b Plot date: Mar 27, 2007-03:58:26pm CAD User: JennyB.

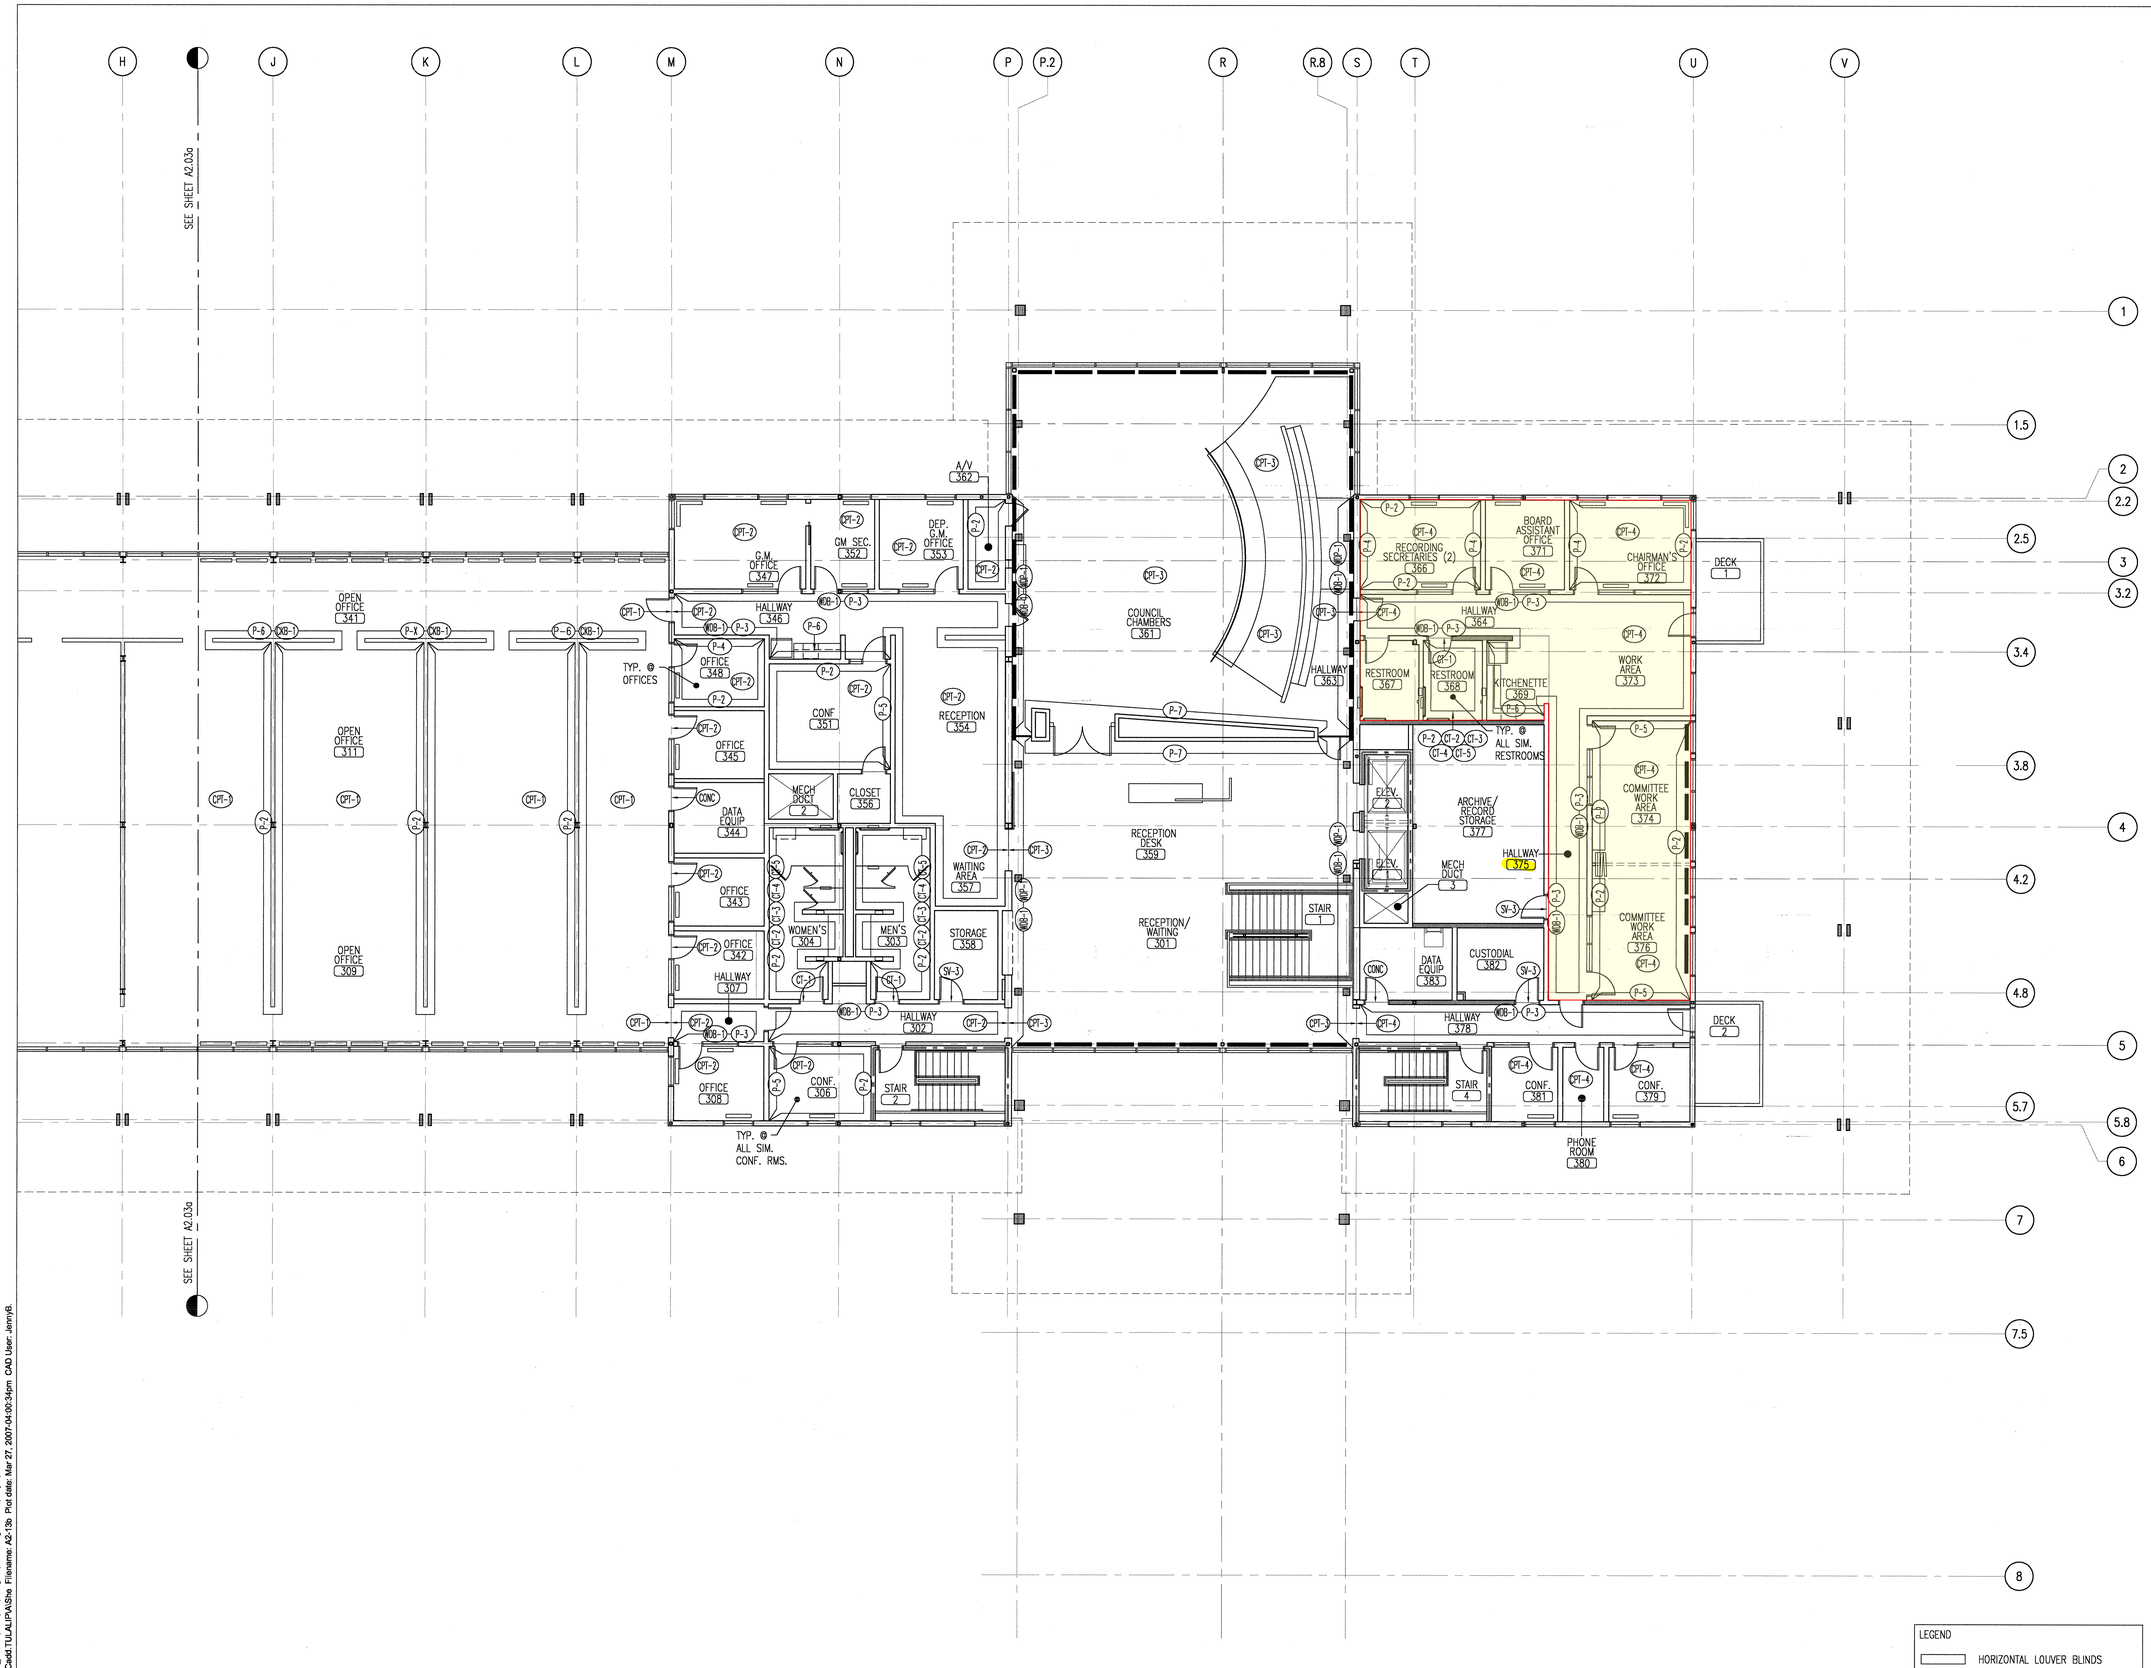

THIRD FLOOR FINISH PLAN - NORTH
SCALE: 1/8"=1'-0"

PROJECT NORTH

Xref Filename: | TB-30x42_ArchF | ad-fp-3 | ad-grid | Washington-BW | key3 |
Path: S:_2004\0438900\Cadd\TULALIP\A\She Filename: A2.13b Plot date: Mar 27, 2007-04-00-34pm CAD User: Jenny8.

MITHUN
Architects+Designers+Planners

Pier 56
1201 Alaskan Way
Suite 200
Seattle, WA 98101
TEL 206 623.3344
FAX 206 623.7005

TULALIP TRIBES

PROJECT:
Tulalip Administration Building

LOCATION:
Tulalip, WA

PREPARED FOR:
Tulalip Tribes

Construction Documents
Bid Set
March 15, 2007

KEYMAP


NO.	DATE	REVISION

PROJECT DIRECTOR
BW
PROJECT MANAGER
RF
PROJECT ARCHITECT
CB
PROJECT TEAM MEMBERS
JB, TC, RI, JAC, TS, DS, DG
CHECK
ARCHITECT SEAL

TITLE
THIRD FLOOR
FINISH PLAN - NORTH

PROJECT NO.
04389.00
DATE
3/15/07
PROJECT NETWORK PATH
S:_2004\0438900\Cadd\
A\SHEETS\A2.03b
SHEET NUMBER
A2.13b

© 2007 MITHUN, INC.

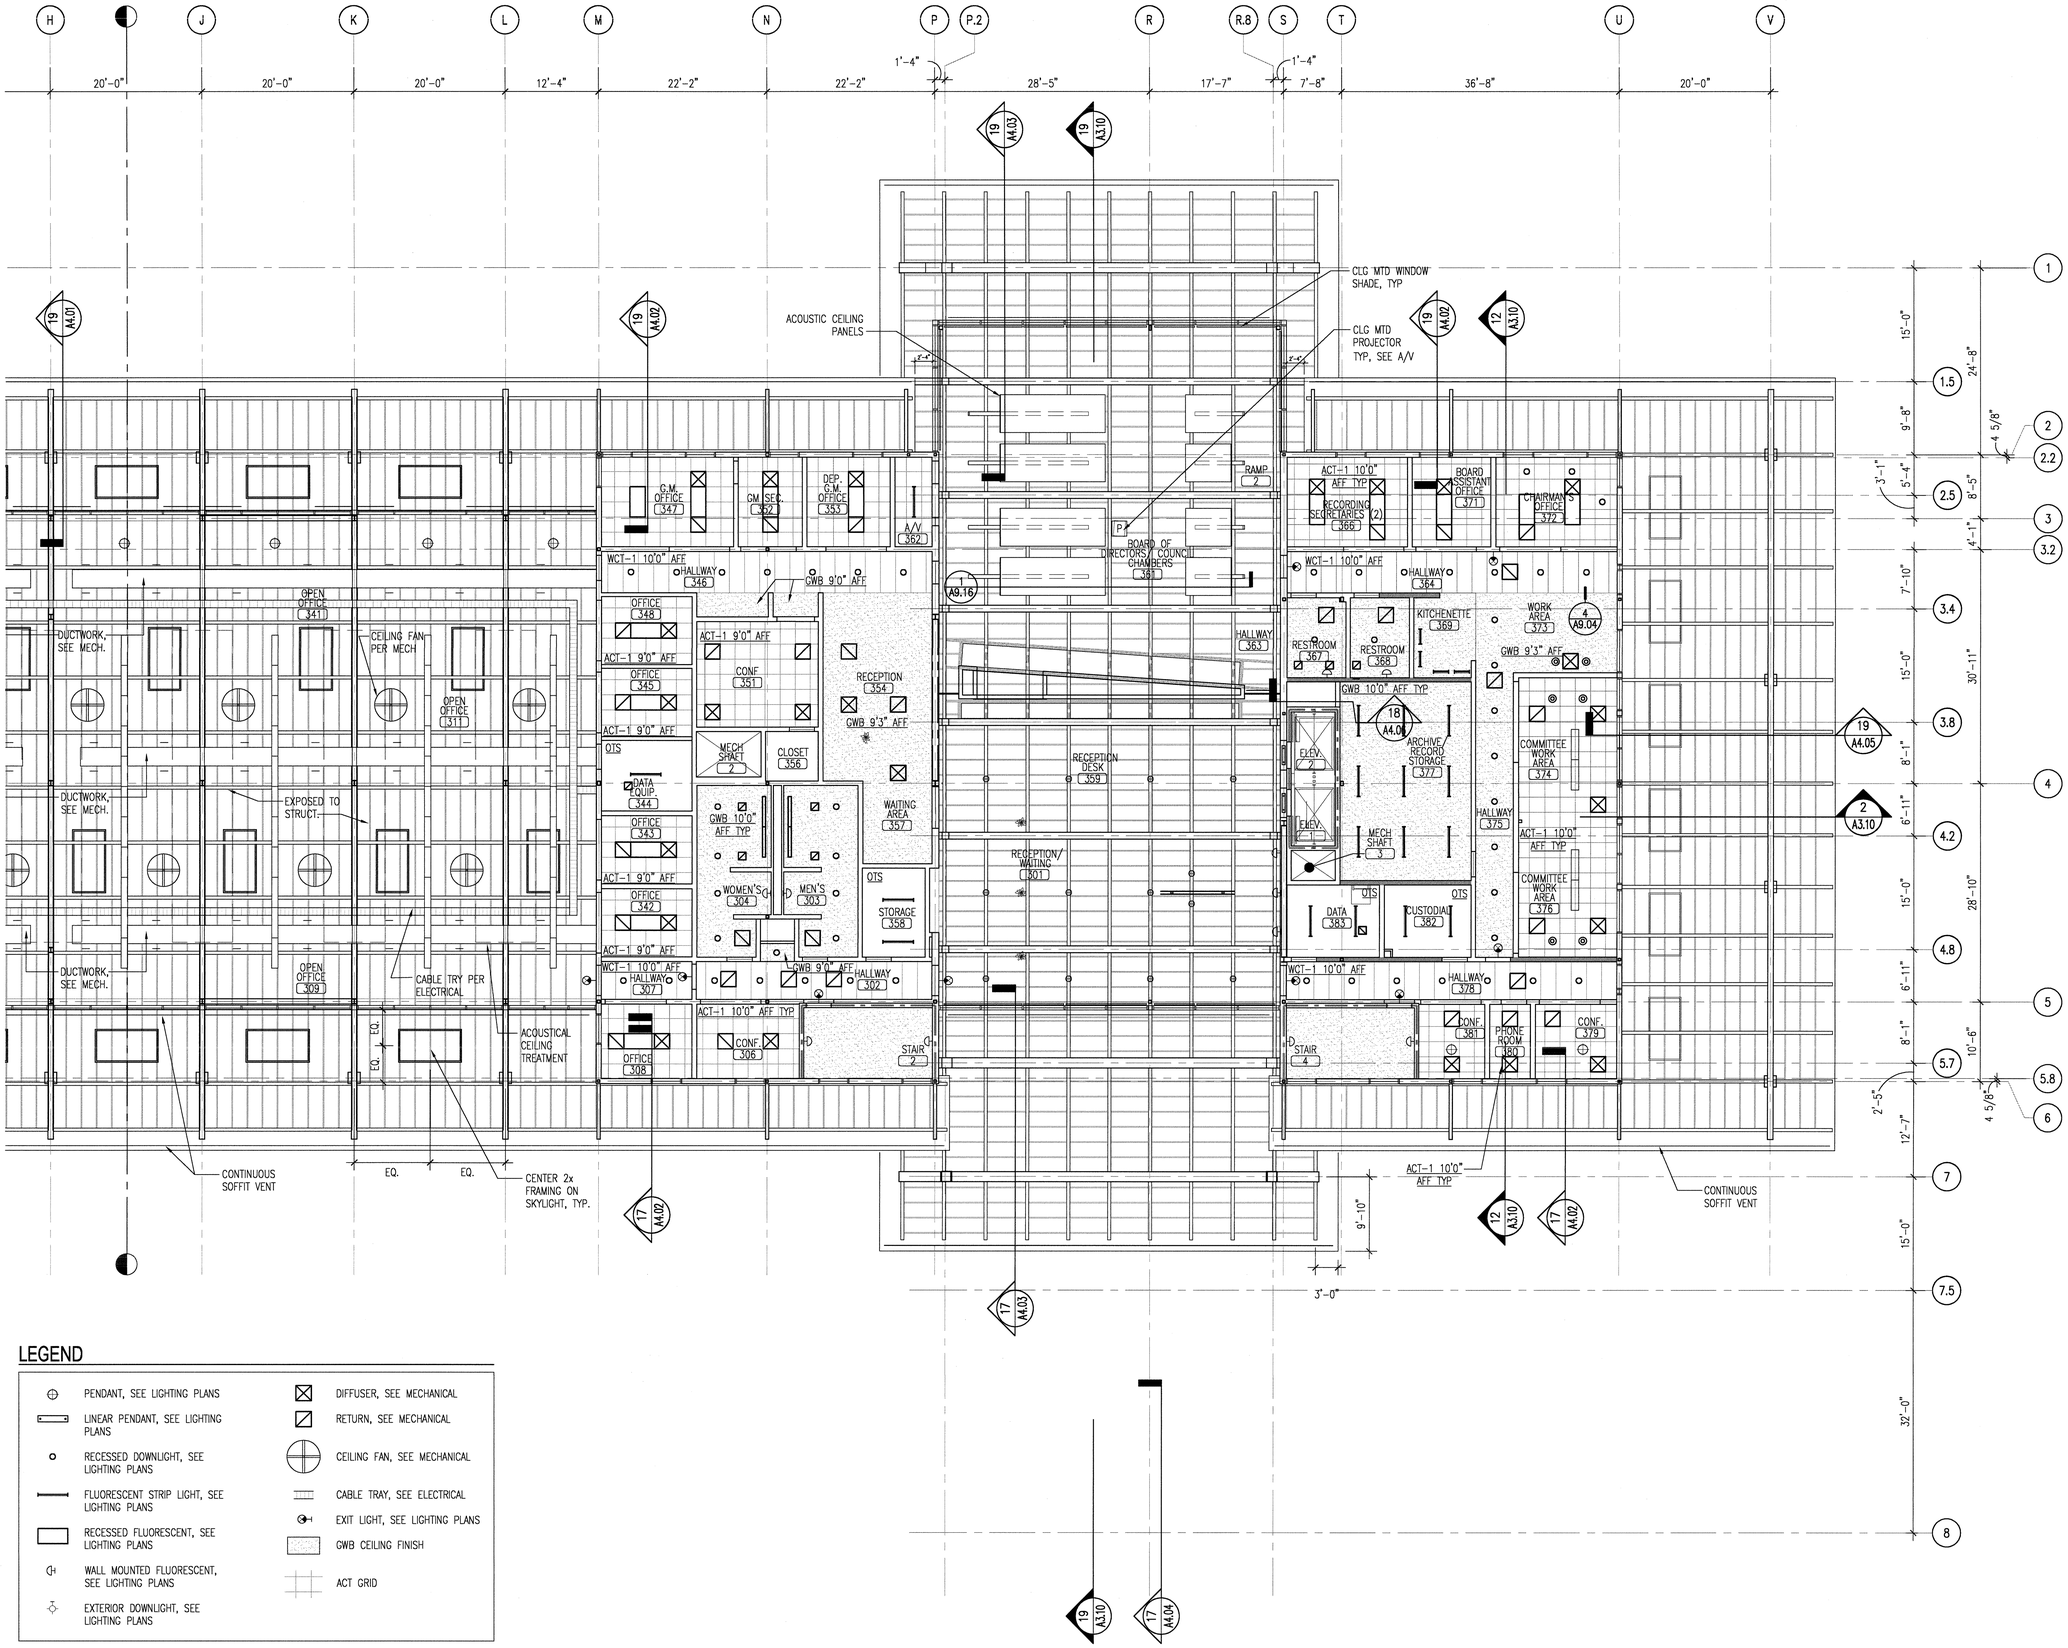

LEGEND

- PENDANT, SEE LIGHTING PLANS
- LINEAR PENDANT, SEE LIGHTING PLANS
- RECESSED DOWNLIGHT, SEE LIGHTING PLANS
- FLUORESCENT STRIP LIGHT, SEE LIGHTING PLANS
- RECESSED FLUORESCENT, SEE LIGHTING PLANS
- WALL MOUNTED FLUORESCENT, SEE LIGHTING PLANS
- EXTERIOR DOWNLIGHT, SEE LIGHTING PLANS
- DIFFUSER, SEE MECHANICAL
- RETURN, SEE MECHANICAL
- CEILING FAN, SEE MECHANICAL
- CABLE TRAY, SEE ELECTRICAL
- EXIT LIGHT, SEE LIGHTING PLANS
- GWB CEILING FINISH
- ACT GRID

PROJECT NORTH

THIRD FLOOR REFLECTED CEILING PLAN - NORTH

SCALE: 1/8"=1'-0"

MITHUN
Architects+Designers+Planners

Pier 56
1201 Alaskan Way
Suite 200
Seattle, WA 98101
TEL 206 623.3344
FAX 206 623.7005

TULALIP TRIBES


PROJECT:
Tulalip Administration Building

LOCATION:
Tulalip, WA

PREPARED FOR:
Tulalip Tribes

Construction Documents
Bid Set
March 15, 2007

KEYMAP

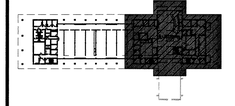

NO.	DATE	REVISION


PROJECT DIRECTOR: BW
PROJECT MANAGER: RF
PROJECT ARCHITECT: CB
PROJECT TEAM MEMBERS: JB, TC, RI, JAC, TS, DS, DG
CHECK: ---
ARCHITECT SEAL

TITLE
THIRD FLOOR REFLECTED CEILING PLAN - NORTH


PROJECT NO. 04389.00
DATE 3/15/07
PROJECT NETWORK PATH S:_2004\0438900\Cadd\A\SHEETS\A7.03b
SHEET NUMBER **A7.03b**

© 2007 MITHUN, INC.


Xref Filename: | TB-30x42_ArchT | ad-rcp-3 | ad-grid | ad-lp-3 | 05-172-E230ext1 | rcp legend | key3 | Washington-BW |
Path: S:_2004\0438900\Cadd\TULALIP\ASSIs Filename: A7-03b Plot date: Mar 27, 2007-01:31:26pm CAD User: JennyB.

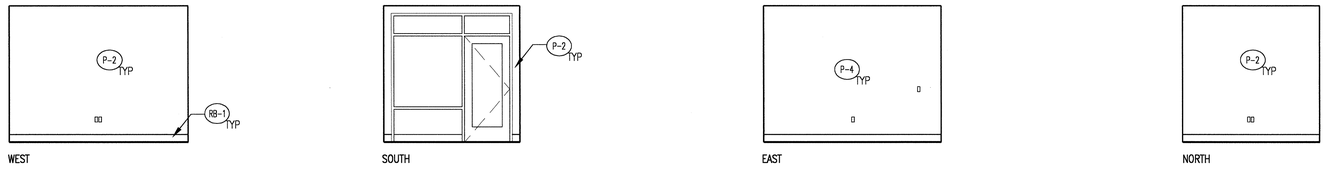


1 TYP. OFFICE 142
1/4" = 1'-0"

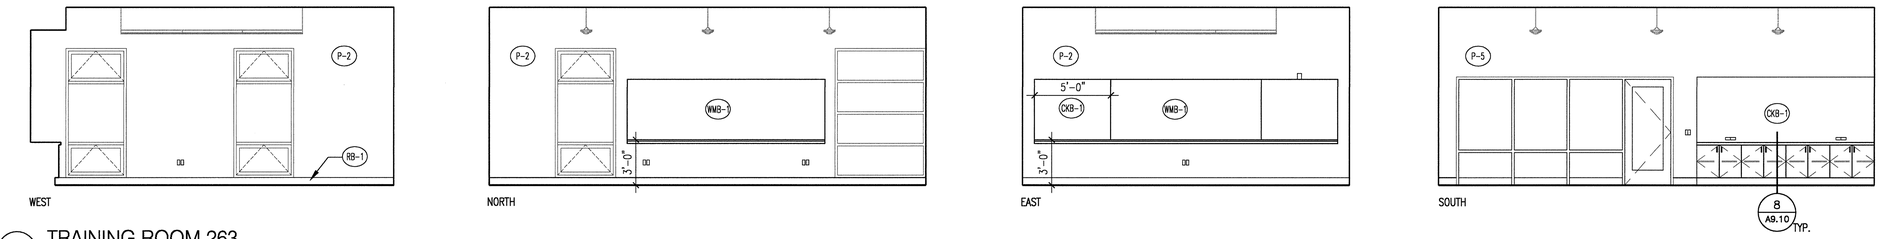

6 TRAINING ROOM 263
1/4" = 1'-0"

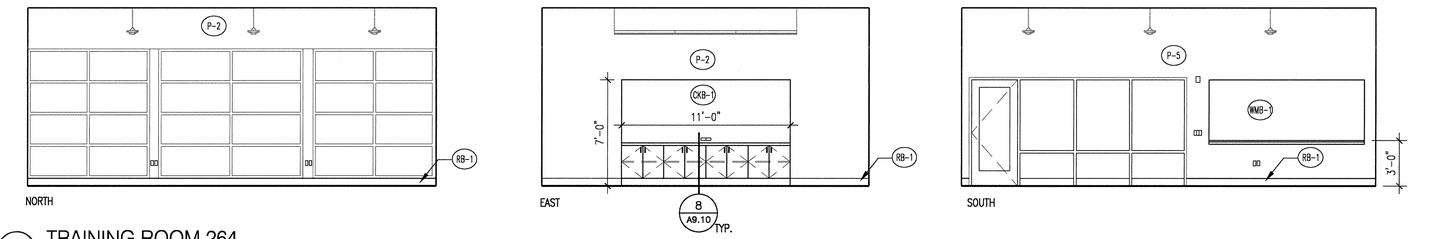

11 TRAINING ROOM 264
1/4" = 1'-0"

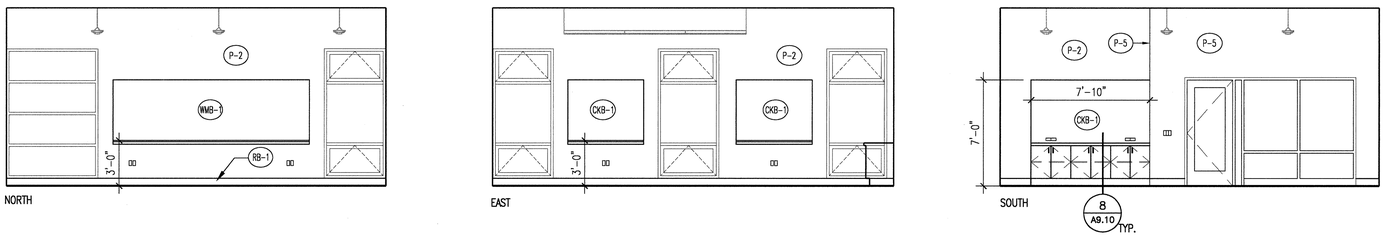

16 TRAINING ROOM 268
1/4" = 1'-0"

MITHUN
Architects+Designers+Planners

Pier 56
1201 Alaskan Way
Suite 200
Seattle, WA 98101
TEL 206 623.3344
FAX 206 623.7005

TULALIP TRIBES

PROJECT:
Tulalip Administration Building

LOCATION:
Tulalip, WA

PREPARED FOR:
Tulalip Tribes

Construction Documents
Bid Set
March 15, 2007

KEYMAP

NO.	DATE	REVISION

PROJECT DIRECTOR
BW
PROJECT MANAGER
RF
PROJECT ARCHITECT
CB
PROJECT TEAM MEMBERS
JB, TC, RI, JAC, TS, DS, DG
CHECK


ARCHITECT SEAL

TITLE
INTERIOR ELEVATIONS


PROJECT NO.
04389.00
DATE
3/15/07
PROJECT NETWORK PATH
S:_2004\0438900\Cadd\
A\SHEETS\A8.03
SHEET NUMBER
A8.05

© 2007 MITHUN, INC.


Xref Filename: | TB-30x42_Arch1 | ad-rite | ad-sley_base | Washington-BW | relite A | relite B | relite C | relite E | relite F | relite G | relite H | relite L | relite J | relite K | ad-rcp-3 | relite B2 | relite R | relite R2 | cwall north-a | cwall north-b | cwall north-c | cwall north-d | cwall2 punch typ | cwall west end | cwall west typ | cwall east end | cwall east typ | cwall entry-2 | cwall entry-1 | cwall north-door | cwall entry-4 | cwall entry-vest | cwall clerestory | cwall entry-north | cwall entry-sout
Path: S:_2004\0438900\Cadd\TULALIP\A5\he Filename: A8-05 Plot date: Mar 27, 2007-12:55:51pm CAD User: JonnyB

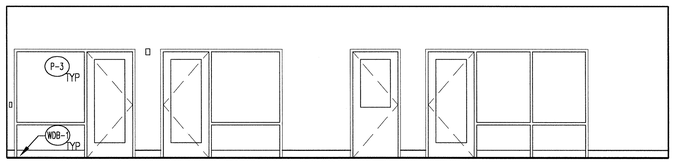


1 HALLWAY 328 - WEST ELEVATION
1/4" = 1'-0"

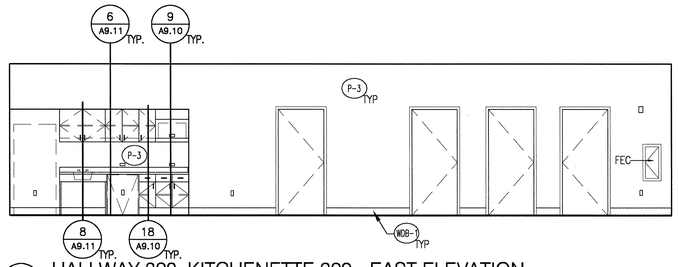


3 HALLWAY 328, KITCHENETTE 329 - EAST ELEVATION
1/4" = 1'-0"

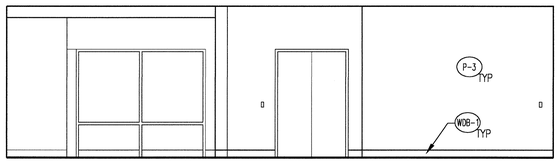


6 HALLWAY 314 - WEST ELEVATION
1/4" = 1'-0"

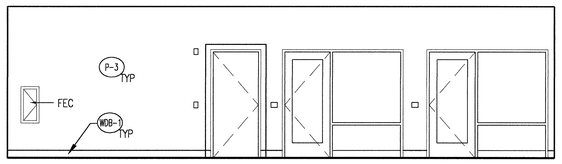


8 HALLWAY 314 - EAST ELEVATION
1/4" = 1'-0"

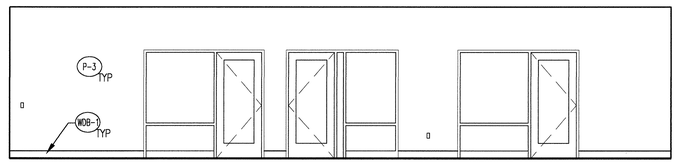


10 HALLWAY 346 - WEST ELEVATION
1/4" = 1'-0"

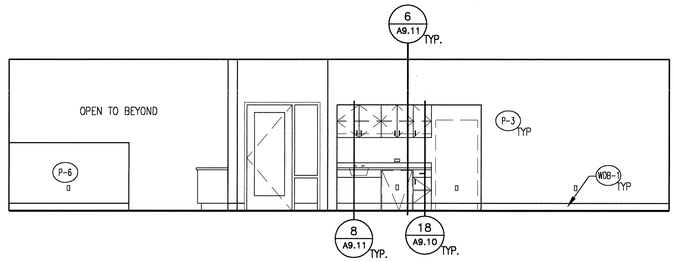


11 HALLWAY 346 - EAST ELEVATION
1/4" = 1'-0"

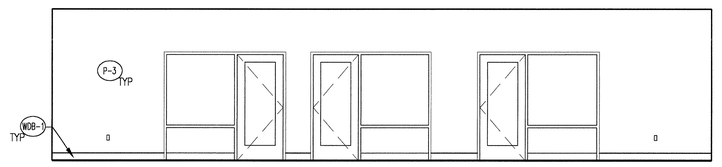

13 HALLWAY 364 - WEST ELEVATION
1/4" = 1'-0"

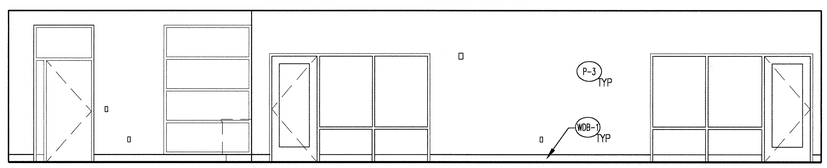

16 HALLWAY 375, WORK AREA 373 - NORTH ELEVATION
1/4" = 1'-0"

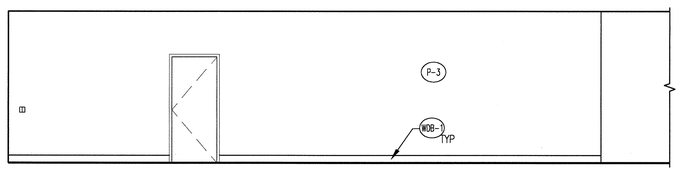

18 HALLWAY 375 - SOUTH ELEVATION
1/4" = 1'-0"

MITHUN
Architects+Designers+Planners

Pier 56
1201 Alaskan Way
Suite 200
Seattle, WA 98101
TEL 206 623.3344
FAX 206 623.7005

TULALIP TRIBES

PROJECT:
Tulalip Administration Building

LOCATION:
Tulalip, WA

PREPARED FOR:
Tulalip Tribes

Construction Documents
Bid Set
March 15, 2007

KEYMAP

NO.	DATE	REVISION

PROJECT DIRECTOR
BW
PROJECT MANAGER
RF
PROJECT ARCHITECT
CB
PROJECT TEAM MEMBERS
JB, TC, RI, JAC, TS, DS, DG
CHECK


ARCHITECT SEAL

TITLE
INTERIOR ELEVATIONS


PROJECT NO.
04389.00
DATE
3/15/07
PROJECT NETWORK PATH
S:_2004\0438900\Cadd\
A\SHEETS\
SHEET NUMBER
A8.12

© 2007 MITHUN, INC.


Path: S:_2004\0438900\Cadd\TULALIP\ASht Filename: A8-12 Plot date: Mar 27, 2007-01:07:30pm CAD User: Jamy9.

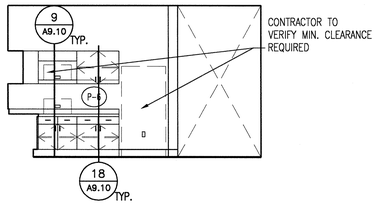


1 KITCHENETTE 369 - SOUTH ELEVATION
1/4" = 1'-0"

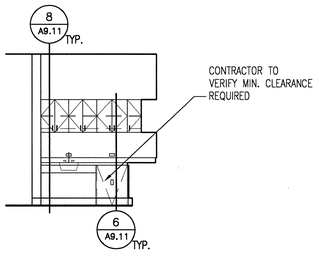


3 KITCHENETTE 369 - EAST ELEVATION
1/4" = 1'-0"

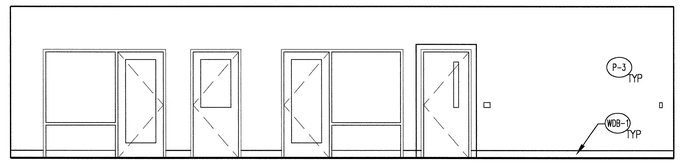


4 HALLWAY 378 - EAST ELEVATION
1/4" = 1'-0"

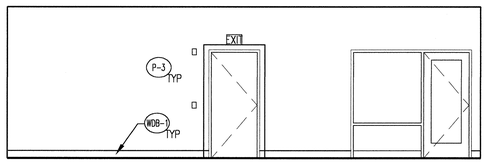


6 HALLWAY 302 - EAST ELEVATION
1/4" = 1'-0"

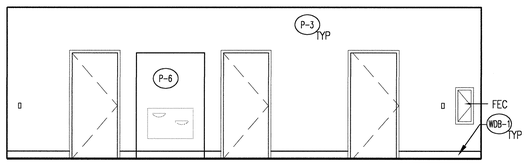


8 HALLWAY 302 - WEST ELEVATION
1/4" = 1'-0"

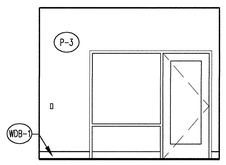


9 HALLWAY 307 - EAST ELEVATION
1/4" = 1'-0"

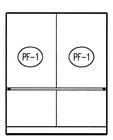


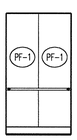


16 TYP. ELEVATOR CAB
1/4" = 1'-0"

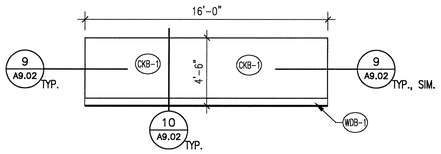

13 TYP. PARTIAL HEIGHT WALL @ OPEN OFFICES
1/4" = 1'-0"

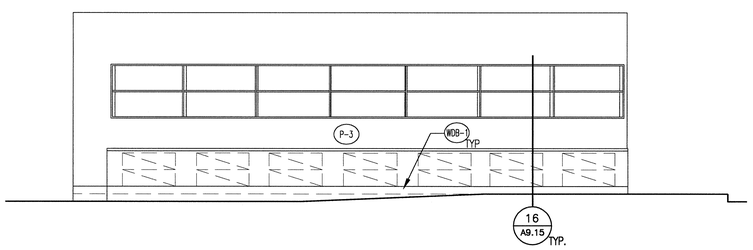

17 PARTIAL HEIGHT WALL - SOUTH ELEVATION
1/4" = 1'-0"

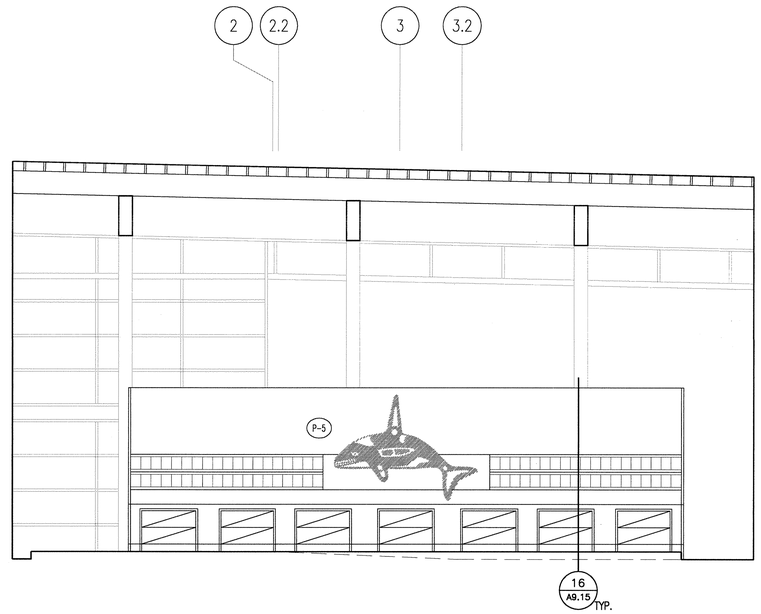

19 PARTIAL HEIGHT WALL - NORTH ELEVATION
1/4" = 1'-0"

MITHUN
Architects+Designers+Planners

Pier 56
1201 Alaskan Way
Suite 200
Seattle, WA 98101
TEL 206 623.3344
FAX 206 623.7005

TULALIP TRIBES

PROJECT:
Tulalip Administration Building

LOCATION:
Tulalip, WA

PREPARED FOR:
Tulalip Tribes

Construction Documents
Bid Set
March 15, 2007

KEYMAP

NO.	DATE	REVISION

PROJECT DIRECTOR
BW
PROJECT MANAGER
RF
PROJECT ARCHITECT
CB
PROJECT TEAM MEMBERS
JB, TC, RI, JAC, TS, DS, DG
CHECK


ARCHITECT SEAL

TITLE
INTERIOR ELEVATIONS


PROJECT NO.
04389.00
DATE
3/15/07
PROJECT NETWORK PATH
S:_2004\0438900\Cadd\
A\SHEETS\
SHEET NUMBER
A8.13

© 2007 MITHUN, INC.


Path: S:_2004\0438900\Cadd\TULALIP\ASfls Filename: A8.13 Plot date: Mar 27, 2007-01:06:42pm CAD User: JennyB.

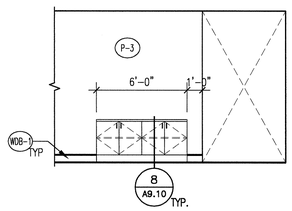

1 RECEPTION 354 - SOUTH ELEVATION
1/4" = 1'-0"

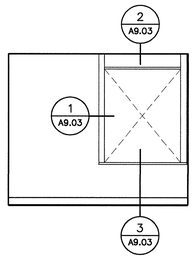

6 CASHIER 148 - NORTH ELEVATION
1/4" = 1'-0"

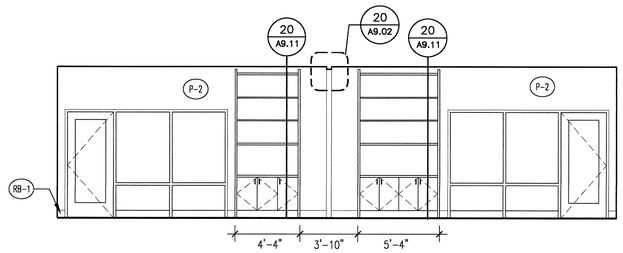

7 COMMITTEE WORK AREA 374 AND 376 - SOUTH ELEVATION
1/4" = 1'-0"

MITHUN
Architects+Designers+Planners

Pier 56
1201 Alaskan Way
Suite 200
Seattle, WA 98101
TEL 206 623.3344
FAX 206 623.7005

TULALIP TRIBES

PROJECT:
Tulalip Administration Building

LOCATION:
Tulalip, WA

PREPARED FOR:
Tulalip Tribes

Construction Documents
Bid Set
March 15, 2007

KEYMAP

NO.	DATE	REVISION

PROJECT DIRECTOR
BW
PROJECT MANAGER
RF
PROJECT ARCHITECT
CB
PROJECT TEAM MEMBERS
JB, TC, RI, JAC, TS, DS, DG
CHECK


ARCHITECT SEAL


TITLE
INTERIOR ELEVATIONS

PROJECT NO.
04389.00
DATE
3/15/07
PROJECT NETWORK PATH
S:_2004\0438900\Cadd\
A\SHEETS\A8.14
SHEET NUMBER
A8.14


© 2007 MITHUN, INC.

Xref Filename: | TB-30x42_ArchF | ad-intel | ad-elev_base | cwall north-s | cwall north-c | cwall north-d | cwall2 punch typ | cwall west end | cwall west typ | cwall east end | cwall east typ | cwall entry-2 | cwall entry-1 | cwall north-door | cwall entry-4 | cwall entry-west | cwall clerestory | cwall entry-north | cwall entry-south | reitte A | reitte B | reitte C | reitte E | reitte F | reitte G | reitte H | reitte L | reitte J | reitte K | ad-rep-3 | ad-fp-3 | Washington-BW | reitte B2 | reitte R
Path: S:_2004\0438900\Cadd\TULALIP\Sht Filename: A8.14 Plot date: Mar 27, 2007 07:05:55pm CAD User: Jennyb.

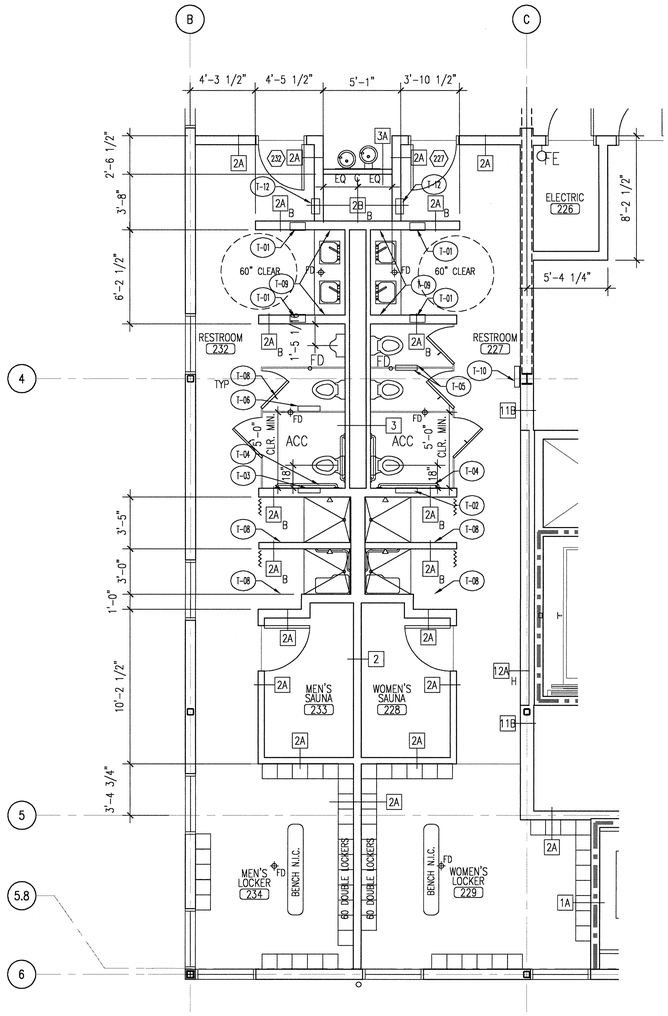


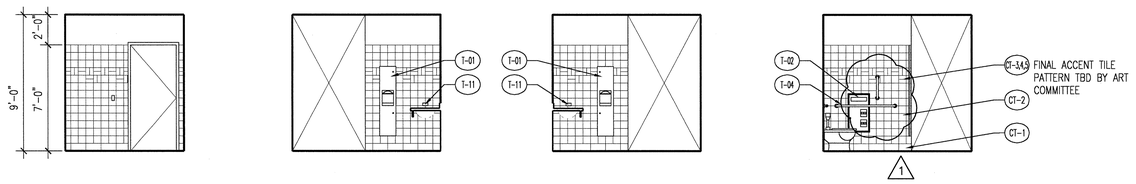

3 UNISEX RESTROOMS ELEVATION - THIRD FLOOR (TYPICAL)
1/4" = 1'-0"

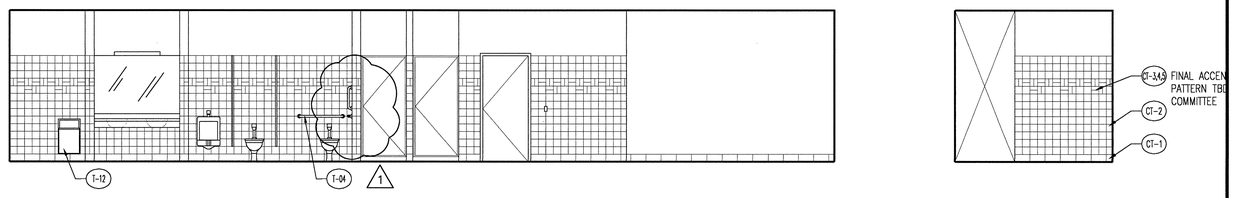


8 SECOND FLOOR MEN'S RESTROOM. WOMEN'S SIM
1/4" = 1'-0"

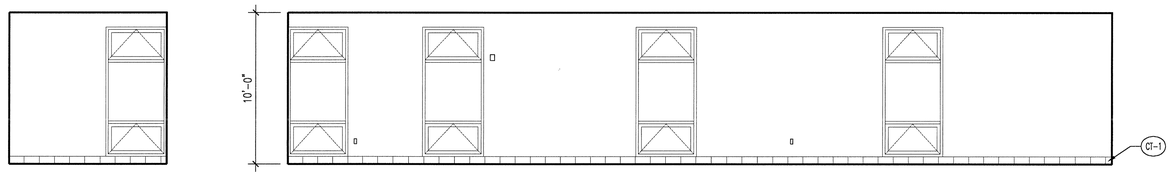


11 MEN'S AND WOMEN'S RESTROOMS, SAUNAS & LOCKER ROOMS ENLARGED PLANS
1/4" = 1'-0"

13 SECOND FLOOR MEN'S RESTROOM. WOMEN'S SIM
1/4" = 1'-0"

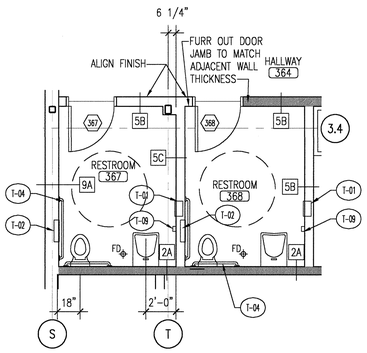

16 UNISEX ENLARGED RESTROOMS - THIRD FLOOR
1/4" = 1'-0"

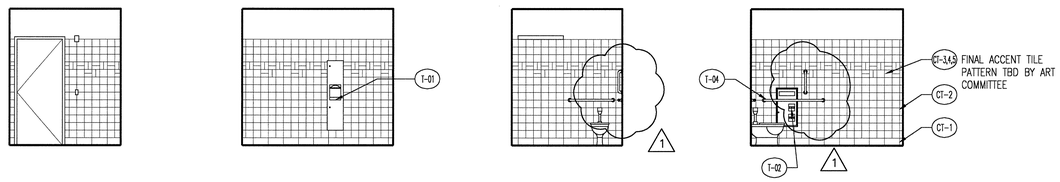

18 UNISEX RESTROOMS ELEVATIONS - THIRD FLOOR (TYPICAL)
1/4" = 1'-0"

MITHUN
Architects+Designers+Planners

Pier 56
1201 Alaskan Way
Suite 200
Seattle, WA 98101
TEL 206 623.3344
FAX 206 623.7005

TULALIP TRIBES

PROJECT:
Tulalip Administration Building

LOCATION:
Tulalip, WA

PREPARED FOR:
Tulalip Tribes

Construction Documents
Bid Set
March 15, 2007

KEYMAP

NO.	DATE	REVISION
1	3/15/2007	PERMIT REVIEW


PROJECT DIRECTOR
BW
PROJECT MANAGER
RF
PROJECT ARCHITECT
CB
PROJECT TEAM MEMBERS
JB, TC, RI, JAC, TS, DS, DG
CHECK

ARCHITECT SEAL


TITLE
RESTROOM ENLARGED PLANS AND ELEVATIONS
PROJECT NO.
04389.00
DATE
3/15/07
PROJECT NETWORK PATH
S:_2004\0438900\Cadd\A\SHEETS\A8.10
SHEET NUMBER
A8.21

© 2007 MITHUN, INC.


Xref Filename: | TB-30x42_ArchF | ad-fp-3 | ad-fp-2 | Washington-BW | cwall2 punch typ |
Path: S:_2004\0438900\Cadd\TULALIP\A\She Filename: A8-21 Plot date: Mar 27, 2007-01:12:01pm CAD User: JennyB.

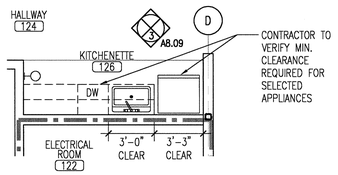


1 KITCHENETTE - TYPICAL PLAN
1/4" = 1'-0"

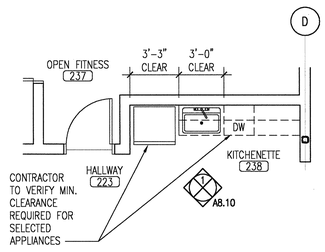


2 KITCHENETTE 238 PLAN
1/4" = 1'-0"

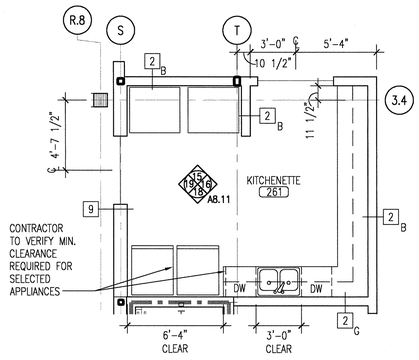

3 KITCHENETTE - SECOND FLOOR PLAN
1/4" = 1'-0"

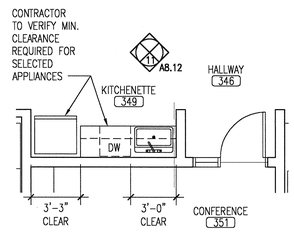

4 KITCHENETTE 349 PLAN
1/4" = 1'-0"

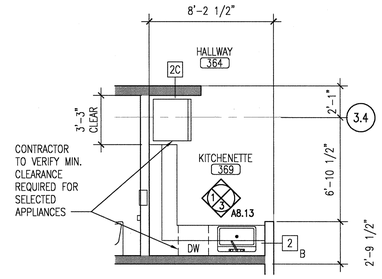

5 KITCHENETTE - THIRD FLOOR PLAN
1/4" = 1'-0"

MITHUN
Architects+Designers+Planners

Pier 56
1201 Alaskan Way
Suite 200
Seattle, WA 98101
TEL 206 623.3344
FAX 206 623.7005

TULALIP TRIBES

PROJECT:
Tulalip Administration Building

LOCATION:
Tulalip, WA

PREPARED FOR:
Tulalip Tribes

Construction Documents
Bid Set
March 15, 2007

KEYMAP

NO.	DATE	REVISION

PROJECT DIRECTOR
BW
PROJECT MANAGER
RF
PROJECT ARCHITECT
CB
PROJECT TEAM MEMBERS
JB, TC, RI, JAC, TS, DS, DG
CHECK


ARCHITECT SEAL

TITLE
KITCHEN(ETTES) ENLARGED PLANS AND ELEVATIONS

PROJECT NO.
04389.00
DATE
3/15/07
PROJECT NETWORK PATH
S:_2004\0438900\Cadd\A\SHEETS\A8.10
SHEET NUMBER
A8.30


© 2007 MITHUN, INC.

Xref Filename: | ad-fp-1 | TB-30x42_ArchF | ad-fp-3 | ad-elev_base | ad-fp-2 | owall north-a | owall north-b | owall north-c | owall north-d | owall2 punch typ | owall west end | owall west typ | owall east end | owall east typ | owall entry-2 | owall entry-2 | owall entry-1 | owall north-door | owall entry-4 | owall entry-vest | owall clerestory | owall entry-north | owall entry-south | LSP_PHASE1_CD | Washington-BW |
Path: S:_2004\0438900\Cadd\TULALIP\A\She Filename: A8-30 Plot date: Mar 27, 2007-01:04:56pm CAD User: Jennyb.

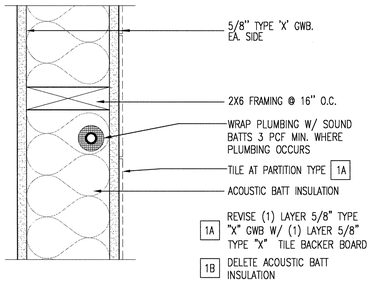


1 INTERIOR PARTITION

1-HOUR — 3" = 1'-0"

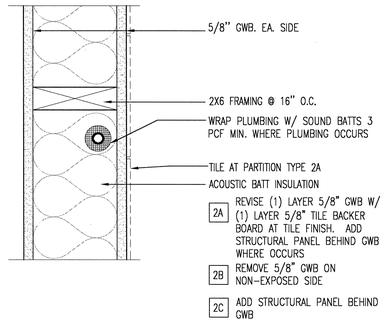


2 INTERIOR PARTITION

NO RATING — 3" = 1'-0"

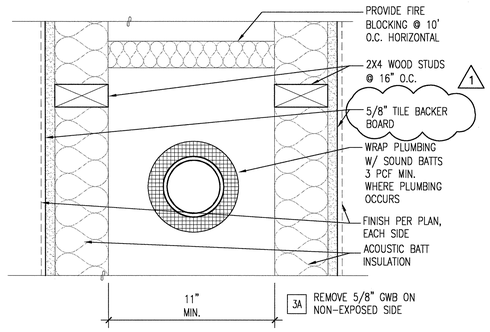


3 PLUMBING WALL

NO RATING — 3" = 1'-0"

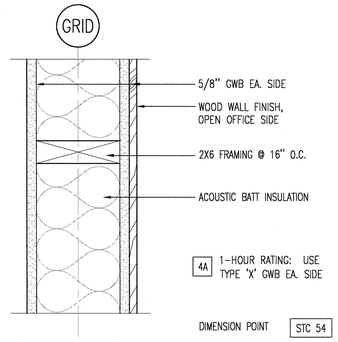


4 INTERIOR PARTITION

NO RATING / 1 HOUR — 3" = 1'-0"

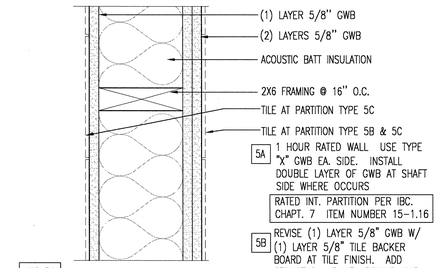

5 INTERIOR PARTITION


NO RATING / 1 HR — 3" = 1'-0"

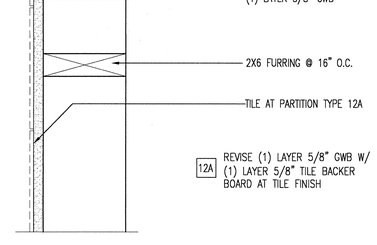

GA FILE 3242


6 INTERIOR PARTITION

NO RATING / 1 HR — 3" = 1'-0"

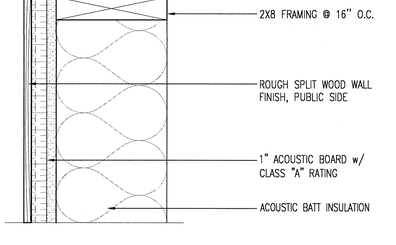


7 INTERIOR PARTITION


NO RATING — 3" = 1'-0"

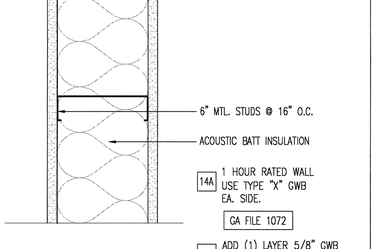

8 INTERIOR PARTITION


NO RATING — 3" = 1'-0"

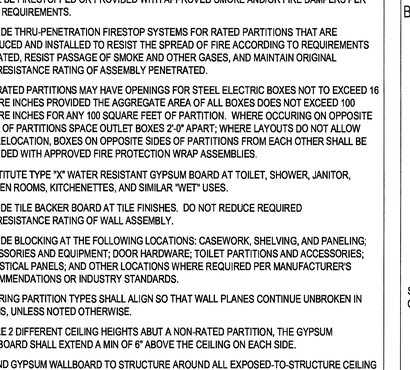

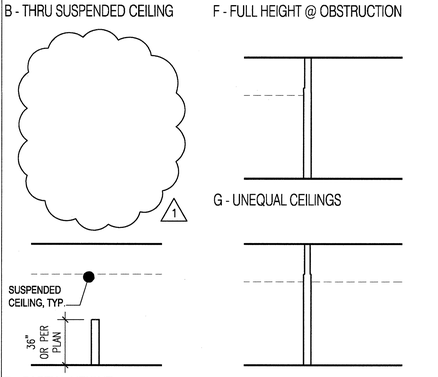


9 INTERIOR PARTITION

NO RATING — 3" = 1'-0"

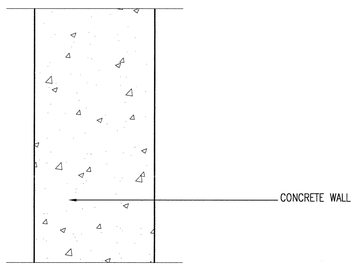

10 INTERIOR BASEMENT WALL

3" = 1'-0"

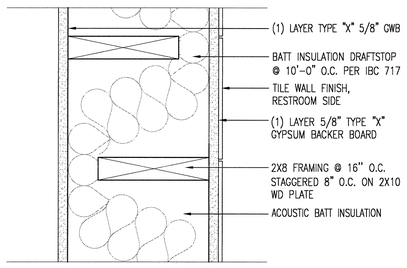

GA FILE 3380

11A NO RATING THIS CONDITION

11B NO RATING THIS CONDITION. SUBSTITUTE 5/8" GWB FOR 5/8" GYPSUM BACKER BOARD

11 INTERIOR RATED WALL

1-HR — 3" = 1'-0"

12 INTERIOR FURRED WALL

NO RATING — 3" = 1'-0"

13 INTERIOR FURRED WALL

3" = 1'-0"

14 NON-COMBUSTIBLE WALL

NO RATING / 1 HR — 3" = 1'-0"


INTERIOR PARTITION SCHEDULE NOTES

1. THE PARTITION SYMBOL CONSISTS OF 2 ELEMENTS: INSIDE THE BOX IS THE PARTITION TYPE KEYED TO THE ADJACENT SCHEDULE. OUTSIDE THE BOX (WHERE INDICATED), THE SYMBOL INDICATES INSULATION AND/OR CONFIGURATION.




2. FIRE RATED ASSEMBLIES ARE BASED ON IBC, UL, OR US GYPSUM ASSOC (GA) TEST DATA AND ARE TO BE CONSTRUCTED IN ACCORDANCE WITH THE REQUIREMENTS OF THE TESTING AGENCIES. REFER TO SPECIFIC TEST REPORTS INDICATED FOR REQUIRED COMPONENTS AND ASSEMBLY.
3. EXTENTS OF ASSEMBLIES ARE SHOWN ON THE PLANS AND SECTIONS. FIRE RATED ASSEMBLIES FORM A SEPARATION THAT SHALL BE CONTINUOUS FROM FLOOR TO STRUCTURE ABOVE WITH NO BREAKS AT COLUMNS, WALL TRANSITIONS, OR OTHER OBSTRUCTIONS.
4. ALL PENETRATIONS IN FIRE RATED ASSEMBLIES REQUIRED TO HAVE PROTECTED OPENINGS SHALL BE FIRESTOPPED OR PROVIDED WITH APPROVED SMOKE AND/OR FIRE DAMPERS PER CODE REQUIREMENTS.
5. PROVIDE THRU-PENETRATION FIRESTOP SYSTEMS FOR RATED PARTITIONS THAT ARE PRODUCED AND INSTALLED TO RESIST THE SPREAD OF FIRE ACCORDING TO REQUIREMENTS INDICATED, RESIST PASSAGE OF SMOKE AND OTHER GASES, AND MAINTAIN ORIGINAL FIRE-RESISTANCE RATING OF ASSEMBLY PENETRATED.
6. FIRE RATED PARTITIONS MAY HAVE OPENINGS FOR STEEL ELECTRIC BOXES NOT TO EXCEED 16 SQUARE INCHES PROVIDED THE AGGREGATE AREA OF ALL BOXES DOES NOT EXCEED 100 SQUARE INCHES FOR ANY 100 SQUARE FEET OF PARTITION. WHERE OCCURING ON OPPOSITE SIDES OF PARTITIONS SPACE OUTLET BOXES 2'-0" APART; WHERE LAYOUTS DO NOT ALLOW FOR RELOCATION, BOXES ON OPPOSITE SIDES OF PARTITIONS FROM EACH OTHER SHALL BE PROVIDED WITH APPROVED FIRE PROTECTION WRAP ASSEMBLIES.
7. SUBSTITUTE TYPE "X" WATER RESISTANT GYPSUM BOARD AT TOILET, SHOWER, JANITOR, KITCHEN ROOMS, KITCHENETTES, AND SIMILAR "WET" USES.
8. PROVIDE TILE BACKER BOARD AT TILE FINISHES. DO NOT REDUCE REQUIRED FIRE-RESISTANCE RATING OF WALL ASSEMBLY.
9. PROVIDE BLOCKING AT THE FOLLOWING LOCATIONS: CASEWORK, SHELVING, AND PANELING; ACCESSORIES AND EQUIPMENT; DOOR HARDWARE; TOILET PARTITIONS AND ACCESSORIES; ACOUSTICAL PANELS; AND OTHER LOCATIONS WHERE REQUIRED PER MANUFACTURER'S RECOMMENDATIONS OR INDUSTRY STANDARDS.
10. DIFFERING PARTITION TYPES SHALL ALIGN SO THAT WALL PLANES CONTINUE UNBROKEN IN ROOMS, UNLESS NOTED OTHERWISE.
11. WHERE 2 DIFFERENT CEILING HEIGHTS ABUT A NON-RATED PARTITION, THE GYPSUM WALLBOARD SHALL EXTEND A MIN OF 6" ABOVE THE CEILING ON EACH SIDE.
12. EXTEND GYPSUM WALLBOARD TO STRUCTURE AROUND ALL EXPOSED-TO-STRUCTURE CEILING SPACES.

PARTITION CONFIGURATIONS NOTE: ALL WALLS CONFIGURATION "A" U.N.O.

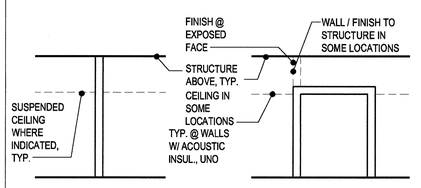

A - FULL HEIGHT TO STRUCTURE

E - RATED CEILING

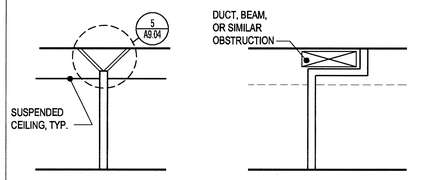

B - THRU SUSPENDED CEILING

F - FULL HEIGHT @ OBSTRUCTION

G - UNEQUAL CEILINGS

D - PARTIAL HEIGHT

H - FULL HEIGHT / PARTIAL FINISH

MITHUN
Architects+Designers+Planners
Pier 56
1201 Alaskan Way
Suite 200
Seattle, WA 98101
TEL 206 623.3344
FAX 206 623.7005

TULALIP TRIBES

PROJECT:
Tulalip Administration Building

LOCATION:
Tulalip, WA

PREPARED FOR:
Tulalip Tribes

Construction Documents
Bid Set
March 15, 2007

KEYMAP

NO.	DATE	REVISION
1	3/15/2007	PERMIT REVIEW

PROJECT DIRECTOR
BW
PROJECT MANAGER
RF
PROJECT ARCHITECT
CB
PROJECT TEAM MEMBERS
JB, TC, RI, JAC, TS, DS, DG
CHECK


ARCHITECT SEAL

TITLE
INTERIOR PARTITION TYPES


PROJECT NO.
04389.00
DATE
3/15/07
PROJECT NETWORK PATH
S:_2004\0438900\Cadd\
A\SHEETS\A9.01
SHEET NUMBER
A9.01

© 2007 MITHUN, INC.


Xref Filename: | TB-30x42_ArchF | Washington-BW |
Path: S:_2004\0438900\Cadd\TULALIP\ASite Filename: A9-01 Plot date: Mar 27, 2007-02:01:46pm CAD User: JennyB.

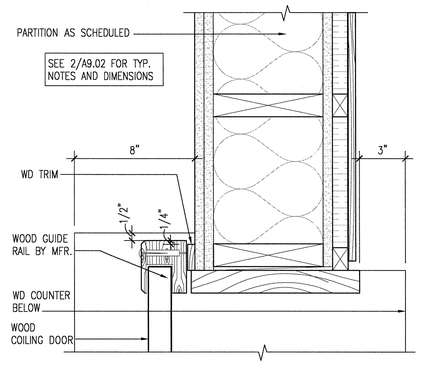


1 WOOD COILING DOOR JAMB
3" = 1'-0"

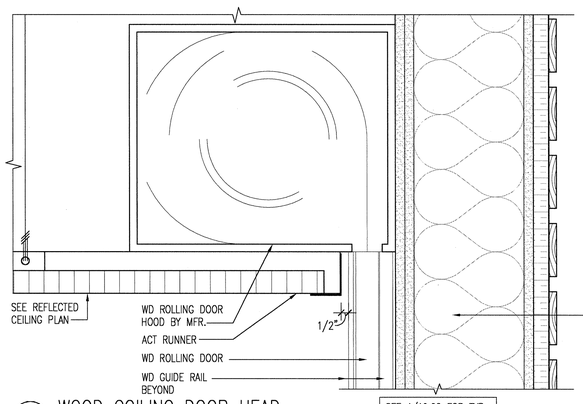


2 WOOD COILING DOOR HEAD
3" = 1'-0"

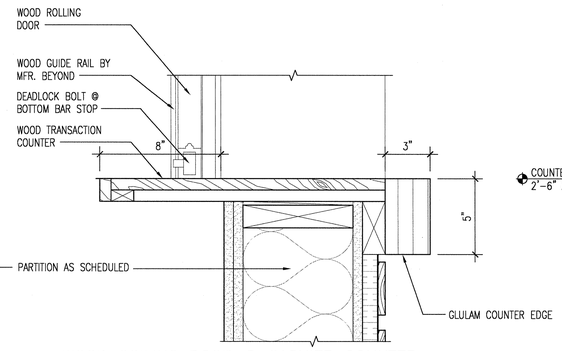


3 WOOD COILING DOOR @ CASHIER COUNTER
3" = 1'-0"

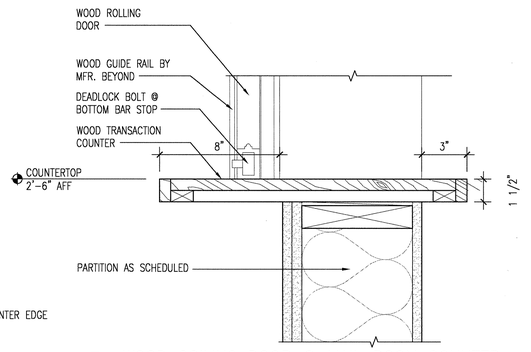


5 WOOD COILING DOOR @ MAIL ROOM COUNTER
3" = 1'-0"

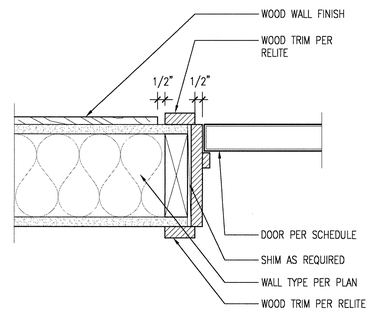


6 INTERIOR WOOD DOOR JAMB (HEAD SIM)
3" = 1'-0"

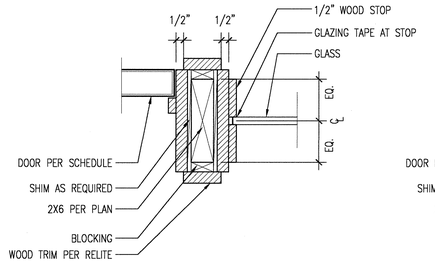


7 TYP WOOD DOOR/RELITE JAMB (HEAD SIM)
3" = 1'-0"

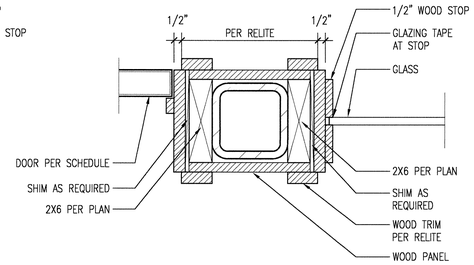


8 TYP WOOD RELITE JAMB AT COLUMN
3" = 1'-0"

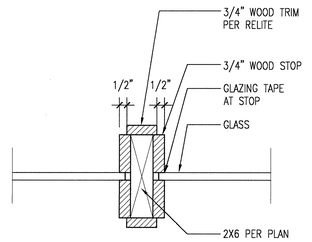


9 TYP VERTICAL WOOD RELITE MULLION
3" = 1'-0"

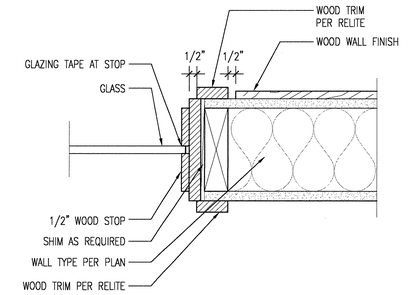


10 INTERIOR WOOD RELITE JAMB (HEAD SIM)
3" = 1'-0"

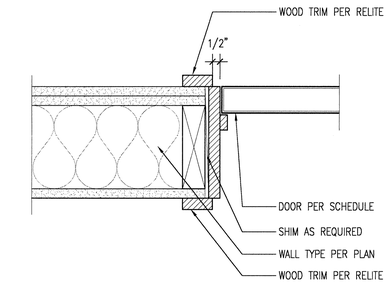


11 TYP INTERIOR WOOD DOOR JAMB (HEAD SIM)
3" = 1'-0"

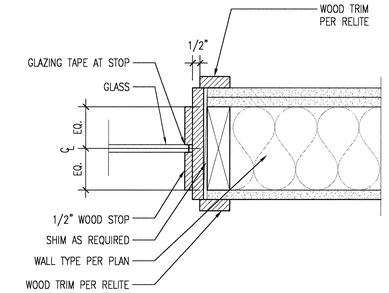


12 TYP INTERIOR WOOD RELITE JAMB (HEAD SIM)
3" = 1'-0"

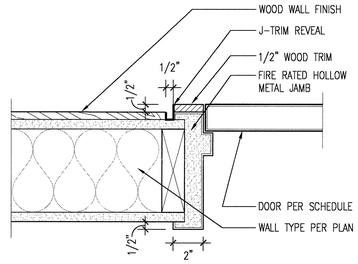


13 INTERIOR RATED DOOR JAMB (HEAD SIM)
3" = 1'-0"

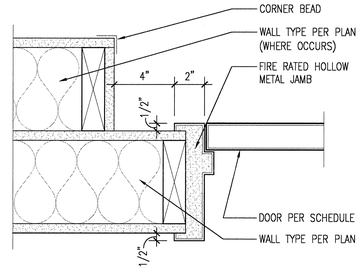


14 TYP INTERIOR RATED DOOR JAMB (HEAD SIM)
3" = 1'-0"

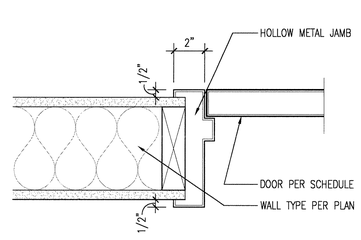


15 TYP INTERIOR HM DOOR JAMB (HEAD SIM)
3" = 1'-0"

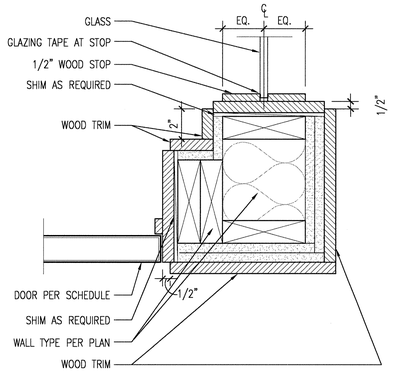


16 INTERIOR WOOD CORNER JAMB
3" = 1'-0"

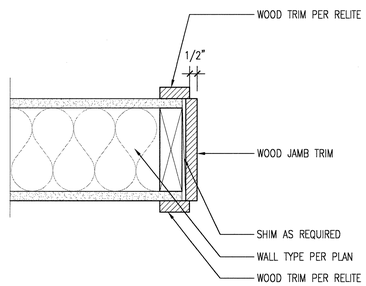


17 POCKET DOOR JAMB
3" = 1'-0"

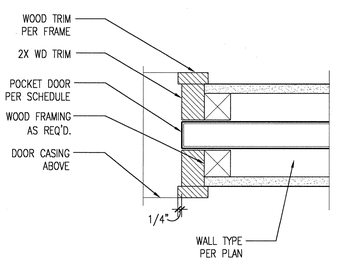

18 POCKET DOOR JAMB
3" = 1'-0"

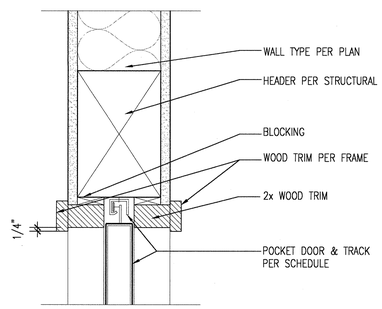

19 POCKET DOOR HEAD
3" = 1'-0"

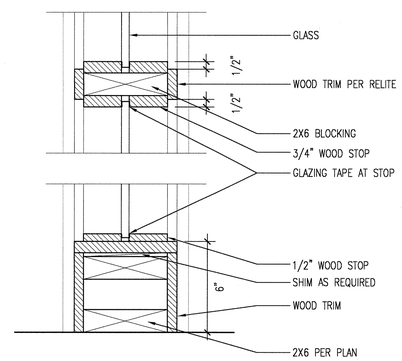

20 TYP WOOD RELITE SILL
3" = 1'-0"

Xref Filename: | TB-30x42_ArchF | Washington-BW |
Path: S:_2004\0438900\Cadd\TULALIPAIS\te Filename: A9.03 Plot date: Mar 27, 2007-02:01:19pm CAD User: JennyB.

MITHUN
Architects+Designers+Planners
Pier 56
1201 Alaskan Way
Suite 200
Seattle, WA 98101
TEL 206 623.3344
FAX 206 623.7005

TULALIP TRIBES

PROJECT:
Tulalip Administration Building

LOCATION:
Tulalip, WA

PREPARED FOR:
Tulalip Tribes

Construction Documents
Bid Set
March 15, 2007

KEYMAP

NO.	DATE	REVISION


PROJECT DIRECTOR
BW
PROJECT MANAGER
RF
PROJECT ARCHITECT
CB
PROJECT TEAM MEMBERS
JB, TC, RI, JAC, TS, DS, DG
CHECK

ARCHITECT SEAL


TITLE
INTERIOR DETAILS

PROJECT NO.
04389.00
DATE
3/15/07
PROJECT NETWORK PATH
S:_2004\0438900\Cadd\
A\SHEETS\A9.03
SHEET NUMBER
A9.03


© 2007 MITHUN, INC.

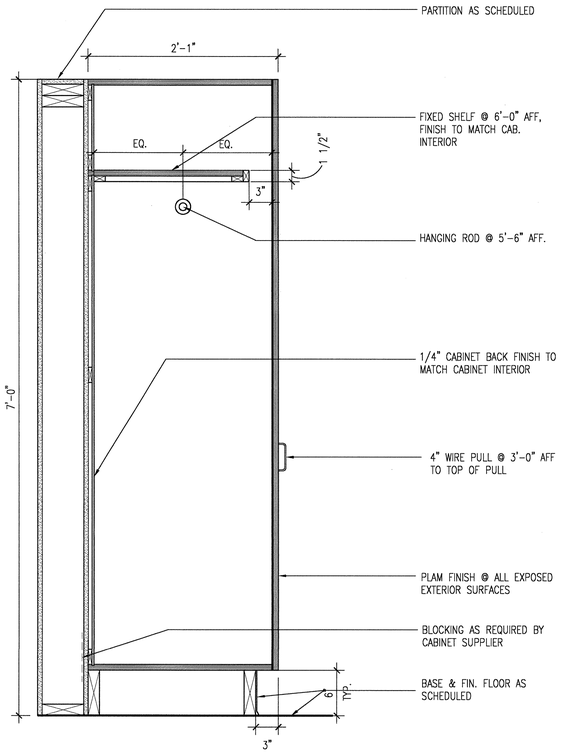


6 COAT STORAGE
1 1/2" = 1'-0"

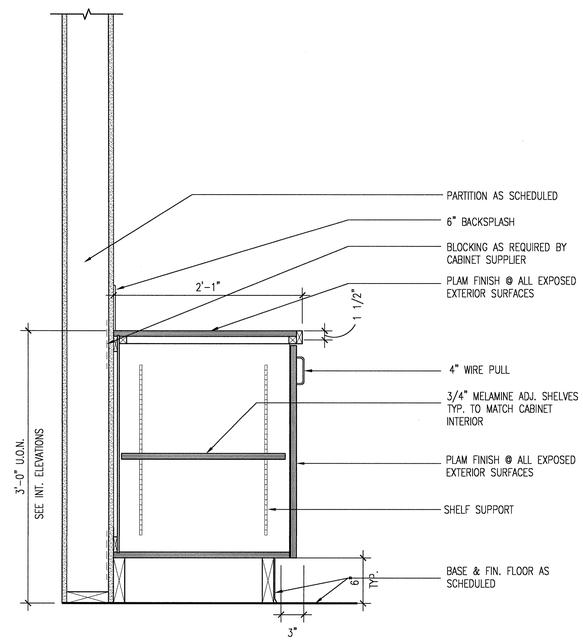


8 BASE CABINET
1 1/2" = 1'-0"

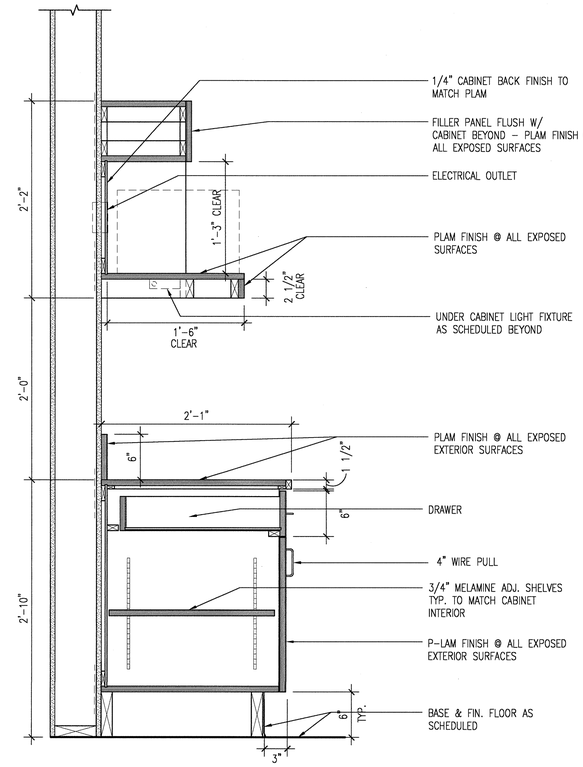


9 BASE CABINET & MICROWAVE UPPER CABINET
1 1/2" = 1'-0"

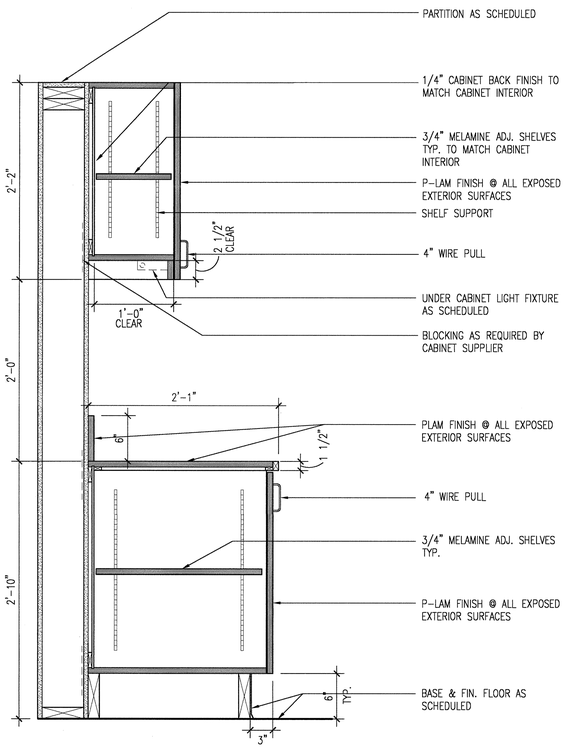

16 BASE CABINET & UPPER CABINET
1 1/2" = 1'-0"

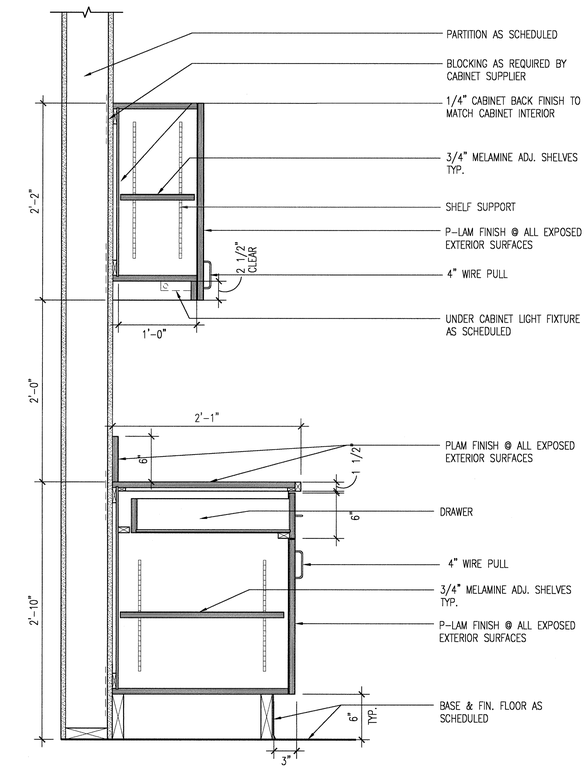

18 BASE CABINET W/ DRAWER & UPPER CABINET
1 1/2" = 1'-0"

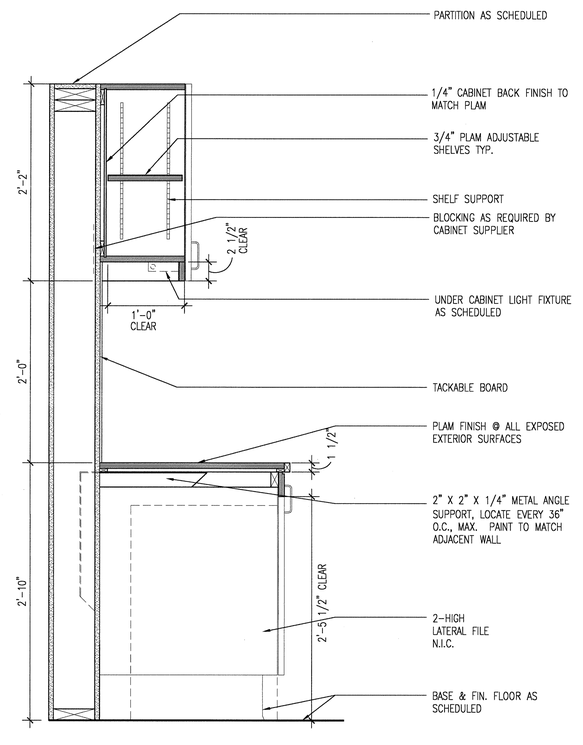

19 COUNTER @ LATERAL FILES & UPPER CABINET
1 1/2" = 1'-0"

MITHUN
Architects+Designers+Planners

Pier 56
1201 Alaskan Way
Suite 200
Seattle, WA 98101
TEL 206 623.3344
FAX 206 623.7005

TULALIP TRIBES

PROJECT:
Tulalip Administration Building

LOCATION:
Tulalip, WA

PREPARED FOR:
Tulalip Tribes

Construction Documents
Bid Set
March 15, 2007

KEYMAP

NO.	DATE	REVISION

PROJECT DIRECTOR
BW
PROJECT MANAGER
RF
PROJECT ARCHITECT
CB
PROJECT TEAM MEMBERS
JB, TC, RI, JAC, TS, DS, DG
CHECK


ARCHITECT SEAL

TITLE
CASEWORK DETAILS


PROJECT NO.
04389.00
DATE
3/15/07
PROJECT NETWORK PATH
S:_2004\0438900\Cadd\A\SHEETS\A9.10
SHEET NUMBER
A9.10

© 2007 MITHUN, INC.


Xref Filename: | TB-30x42_ArchF | Washington-BW |
Path: S:_2004\0438900\Cadd\TULALIP\Site Filename: A9.10 Plot date: Mar 27, 2007-02:09:40pm CAD User: JennyB.

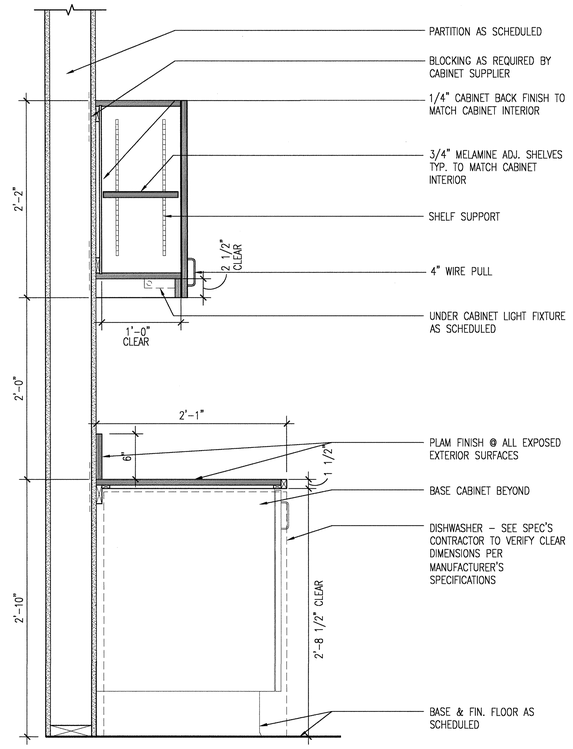


6 COUNTER @ DISHWASHER & UPPER CABINET
1 1/2" = 1'-0"

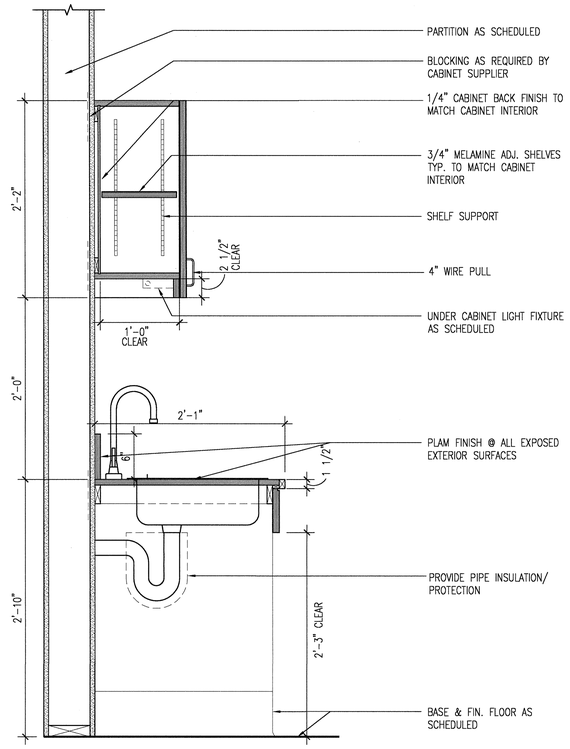

8 COUNTER @ KITCHENETTE AREA & UPPER CABINET
1 1/2" = 1'-0"

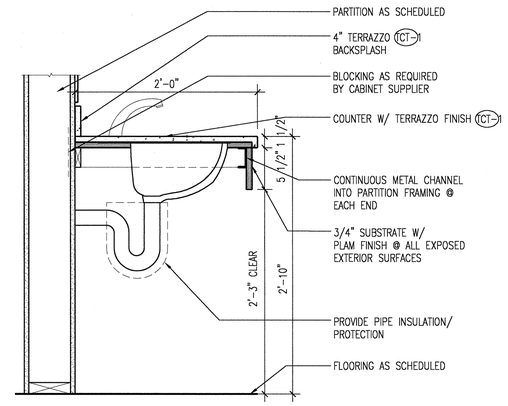

10 LAVATORY COUNTER DETAIL
1 1/2" = 1'-0"

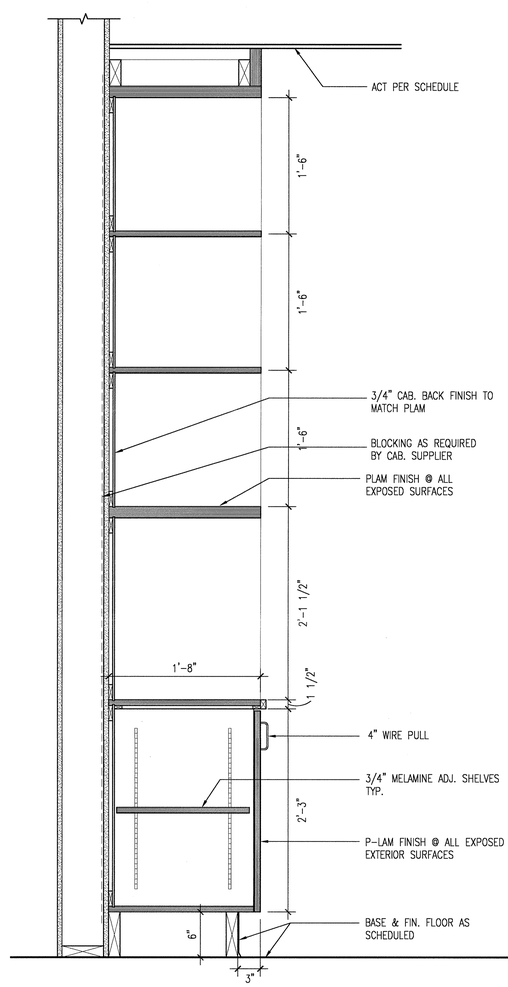

20 COMMITTEE WORK AREA SHELVING
1 1/2" = 1'-0"

MITHUN
Architects+Designers+Planners
Pier 56
1201 Alaskan Way
Suite 200
Seattle, WA 98101
TEL 206 623.3344
FAX 206 623.7005

TULALIP TRIBES

PROJECT:
Tulalip Administration Building

LOCATION:
Tulalip, WA

PREPARED FOR:
Tulalip Tribes

Construction Documents
Bid Set
March 15, 2007

KEYMAP

NO.	DATE	REVISION

PROJECT DIRECTOR
BW
PROJECT MANAGER
RF
PROJECT ARCHITECT
CB
PROJECT TEAM MEMBERS
JB, TC, RI, JAC, TS, DS, DG
CHECK

ARCHITECT SEAL

TITLE
CASEWORK DETAILS

PROJECT NO.
04389.00
DATE
3/15/07
PROJECT NETWORK PATH
S:_2004\0438900\Cadd\A\SHEETS\A9.11
SHEET NUMBER
A9.11

© 2007 MITHUN, INC.

Xref Filename: | TB-30x42_ArchF | Washington-BW |
Path: S:_2004\0438900\Cadd\TULALIP\A\She Filename: A9-11 Plot date: Mar 27, 2007-02:00:26pm CAD User: Jenny6.

DOOR & FRAME SCHEDULE

GENERAL NOTES:

A ALL DOORS 1-3/4" THICK UNLESS NOTED OTHERWISE.

B REFER TO REFLECTED CEILING PLANS, MECH & ELEC DRAWINGS, & SPECIFICATIONS DIVISION 8 SECTION FOR ACCESS DOORS

C REFER TO DIVISION 9 SECTIONS "FINISH SCHEDULE" & "PAINTING" FOR PAINT & STAIN COLORS.

D REFER TO DOOR & FRAME TYPES FOR ELEVATIONS.

E PROVIDE SAFETY GLAZING WHERE REQUIRED PER IBC SECTION 2406.

F ABBREVIATIONS:

MATERIALS: WD = WOOD; HM = HOLLOW METAL; CO = CASED OPENING; AL = ALUMINUM; CW = WOOD CLAD DOOR; IS = INSULATED STEEL; STL = STEEL; DT = DOOR TRIM

LITE/RELITE: LITE/RELITE: LAM = LAMINATED; T-IG = TEMPERED INSULATED GLAZING; IG = INSULATED GLAZING; LVR = LOUVER; WIRE = WIRE GLASS; TG = TEMPERED GLASS, CW = CLAD WOOD

FINISHES: P = PAINT; S = SEAL; ST = STAIN; GALV = GALVANIZE; AN = ANODIZE;

G ALL PANIC HARDWARE SHALL BE OPERABLE FROM THE INTERIOR WITHOUT KEY OR SPECIAL KNOWLEDGE

H ALL EXIT DOORS SHALL BE OPERABLE FROM THE INTERIOR WITHOUT KEY OR SPECIAL KNOB

I ALL THRESHOLDS SHALL BE ACCESSIBLE TYPE PER ACCESSIBILITY CODES, UNLESS SCHEDULED OTHERWISE.

J ALL DOORS THAT ACCESS COMMON SPACES SHALL HAVE LEVER HARDWARE.

KEY NOTES: (SEE "NOTES" COLUMN BELOW FOR LOCATIONS)

1 INSULATED CORE EXTERIOR DOOR OR SIMILAR.

2 SEE EXTERIOR WINDOW TYPES FOR FRAME AND CURTAINWALL DIMENSIONS

3 ACCESSIBLE DOOR: EXTERIOR OPENING FORCE 8.5 POUNDS

4 KICK PLATE, L= DOOR WIDTH MINUS 1-1/2", H= 10". INSTALL ON PUSH SIDE

5 AUTOMATIC SLIDING DOOR, PROVIDE EGRESS BREAKAWAY HARDWARE

6 PROX CARD ACCESS - CARD READER FURNISH AND INSTALL BY TDS. PROVIDE CONDUIT.

7 PROVIDE CONDUIT FOR FUTURE PROXIMITY CARD READER

8 PROVIDE DOOR SEALS AND NEOPRENE SWEEP

9 PROVIDE HORIZONTAL LOUVER BLINDS AT DOOR GLAZING

1ST FLOOR


	NO.	DOOR LEAF					FRAME				FIRE	HARDWARE			DETAILS			NOTES (NUMBERS REFER TO KEY NOTES ABOVE)
		SIZE (W x H)	TYPE	MAT'L	FIN.	LITE	TYPE	MAT'L	FIN.	RELITE	RAT'G	GRP	EXIT	CLOSR	HEAD	JAMB	THRESH.	
MECHANICAL BASEMENT	001A	Pr 3'-0" x 7'-0"	A	AL	MFR.	–	E	AL	MFR.	–	–	HW1	X	X	6/A5.08	6/A5.08	20/A5.08	1, 4
STAIR 2 INTERIOR	52A	3'-0" x 7'-0"	J	CW	WD-1	TG	E	HM	P-3	–	1 HR	HW2	X	X	14/A9.03	14/A9.03	–	
STAIR 2 EXTERIOR	52B	3'-8" x 6'-8"	A	AL	MFR.	–	N	AL	MFR.	TIG	1 HR	HW1	X	X	5/A5.08	13/A5.08	14/A5.08	1, 6
STAIR 3 INTERIOR	53A	3'-0" x 7'-0"	J	CW	WD-1	TG	E	HM	P-3	–	1 HR	HW2	X	X	14/A9.03	14/A9.03	–	
STAIR 3 EXTERIOR	53B	3'-8" x 6'-8"	A	AL	MFR.	–	N	AL	MFR.	TIG	1 HR	HW1	X	X	5/A5.08	13/A5.08	14/A5.08	1, 6
STAIR 4 INTERIOR	54A	3'-0" x 7'-0"	J	CW	WD-1	TG	E	HM	P-3	–	1 HR	HW2	X	X	14/A9.03	14/A9.03	–	
STAIR 4 EXTERIOR	54B	3'-8" x 6'-8"	A	AL	MFR.	–	N	AL	MFR.	TIG	1 HR	HW1	X	X	5/A5.08	13/A5.08	20/A5.08	1,6
VESTIBULE	101A	Pr 3'-4" x 8'-10"	B	AL	MFR.	TIG	E	AL	MFR.	–	–	HW1	X	X	PER MFR.	PER MFR.	19/A5.08	1, 2, 5, 6, ART GLASS F.O.U.C.
VESTIBULE	101B	Pr 3'-4" x 8'-10"	B	AL	MFR.	TIG	E	AL	MFR.	–	–	HW1	X	X	PER MFR.	PER MFR.	19/A5.08	1, 2, 5, ART GLASS F.O.U.C.
HALLWAY	102A	4'-0" x 9'-0"	CO	–	–	–	–	WD	WD-1	–	–				1/A9.02	2/A9.02	–	
HALLWAY	102B	3'-0" x 7'-0"	E	WD	WD-1	TG	A	WD	WD-1	TG	–	HW3		X	7/A9.03 SIM	6/A9.03	–	7
SECURITY	103	3'-0" x 7'-0"	E	WD	WD-1	TG	L	WD	WD-1	TG	–	HW4		X	11/A9.03 SIM	11/A9.03	–	
MEN'S	104	3'-0" x 7'-0"	A	WD	WD-1	–	E	WD	WD-1	–	–	HW5		X	11/A9.03 SIM	11/A9.03	–	
WOMEN'S	105	3'-0" x 7'-0"	A	WD	WD-1	–	E	WD	WD-1	–	–	HW5		X	11/A9.03 SIM	11/A9.03	–	
CONFERENCE	106	3'-0" x 7'-0"	F	WD	WD-1	TG	L	WD	WD-1	TG	–	HW6			11/A9.03 SIM	8&11/A9.03	–	8
PHONE ROOM	107	3'-0" x 7'-0"	E	WD	WD-1	TG	E	WD	WD-1	–	–	HW7			11/A9.03 SIM	11/A9.03	–	8
CONFERENCE	108	3'-0" x 7'-0"	F	WD	WD-1	TG	F	WD	WD-1	TG	–	HW6			11/A9.03 SIM	7&11/A9.03	–	8
HALLWAY	114	5'-0" x 8'-4"	CO	–	–	–	–	WD	WD-1	–	–				1/A9.02	2/A9.02	–	
LOADING EXTERIOR	116A	3'-8" x 6'-8"	A	AL	MFR.	–	N	AL	MFR.	LVR	–	HW1	X	X	5/A5.08	13/A5.08	20/A5.08	1, 4, 6
LOADING INTERIOR	116B	Pr 3'-0" x 7'-0"	J	HM	P-3	TG	E	HM	P-3	–	–	HW8		X	15/A9.03	15/A9.03	–	
LOADING	116C	8'-0" x 8'-10"	G	AL	MFR.	–	E	AL	MFR.	–	–	HW1			17/A5.08	17/A5.08	–	SECTIONAL OVERHEAD DOOR
ELEVATOR MACHINE	117	3'-0" x 7'-0"	A	HM	P-1	–	E	HM	P-1	–	3/4 HR	HW9		X	14/A9.03 SIM	14/A9.03	–	
MAIL ROOM	118A	3'-0" x 7'-0"	E	WD	WD-1	TG	E	WD	WD-1	–	–	HW6			11/A9.03 SIM	11/A9.03	–	
MAIL ROOM	118B	5'-3" x 3'-8"	H	WD	WD-1	–	E	WD	WD-1	–	–	HW18			2/A9.03	1/A9.03	5/A9.03	WD COUNTER DOOR
OFFICE	119	3'-0" x 7'-0"	F	WD	WD-1	TG	B	WD	WD-1	TG	–	HW6			7/A9.03 SIM	7&6/A9.03	–	8,9
OFFICE	121	3'-0" x 7'-0"	F	WD	WD-1	TG	C	WD	WD-1	TG	–	HW6			7/A9.03 SIM	7&6/A9.03	–	8,9
ELECTRICAL	122	3'-0" x 7'-0"	A	CW	WD-1	–	E	HM	P-1	–	3/4 HR	HW9		X	13/A9.03 SIM	13/A9.03	–	
STORAGE	123	3'-0" x 7'-0"	A	HM	P-1	–	E	HM	P-1	–	–	HW10		X	15/A9.03 SIM	15/A9.03	–	4
HALLWAY	124	4'-0" x 8'-4"	CO	–	–	–	–	WD	WD-1	–	–				1/A9.02	2/A9.02	–	
CUSTODIAL	127	3'-0" x 7'-0"	K	WD	WD-1	–	E	WD	WD-1	–	–	HW10		X	11/A9.03 SIM	11/A9.03	–	
WOMEN'S	128	3'-0" x 7'-0"	A	WD	WD-1	–	E	WD	WD-1	–	–	HW5		X	11/A9.03 SIM	11/A9.03	–	
CLOSET	129	3'-0" x 7'-0"	A	WD	WD-1	–	E	WD	WD-1	–	–	HW11			11/A9.03 SIM	11/A9.03	–	
MEN'S	131	3'-0" x 7'-0"	A	WD	WD-1	–	E	WD	WD-1	–	–	HW5	X		11/A9.03 SIM	11/A9.03	–	
OFFICE	132	3'-0" x 7'-0"	F	WD	WD-1	TG	F	WD	WD-1	TG	–	HW6			11/A9.03 SIM	7&11/A9.03	–	8, 9
OFFICE	133	3'-0" x 7'-0"	F	WD	WD-1	TG	F	WD	WD-1	TG	–	HW6			11/A9.03 SIM	7&11/A9.03	–	8, 9
OFFICE	134	3'-0" x 7'-0"	F	WD	WD-1	TG	F	WD	WD-1	TG	–	HW6			11/A9.03 SIM	7&11/A9.03	–	8, 9
OFFICE	135	3'-0" x 7'-0"	F	WD	WD-1	TG	F	WD	WD-1	TG	–	HW6			11/A9.03 SIM	7&11/A9.03	–	8, 9
OPEN OFFICE EXTERIOR	136	3'-0" x 6'-8"	O	AL	MFR.	TIG	E	AL	MFR.	–	–	HW1	X	X	15/A5.08	10/A5.08	20/A5.08	1, 2
OPEN OFFICE EXTERIOR	137	3'-0" x 6'-8"	O	AL	MFR.	TIG	E	AL	MFR.	–	–	HW1	X	X	15/A5.08	10/A5.08	20/A5.08	1, 2
OFFICE	138	3'-0" x 7'-0"	F	WD	WD-1	TG	B	WD	WD-1	TG	–	HW6			7/A9.03 SIM	7&6/A9.03	–	8, 9
OFFICE	139	3'-0" x 7'-0"	F	WD	WD-1	TG	B	WD	WD-1	TG	–	HW6			7/A9.03 SIM	7&6/A9.03	–	8, 9
MAIN SERVER ROOM	141	3'-0" x 7'-0"	A	WD	WD-1	–	E	WD	WD-1	–	–	HW12		X	6/A9.03 SIM	6/A9.03	–	6
OFFICE	142	3'-0" x 7'-0"	F	WD	WD-1	TG	B	WD	WD-1	TG	–	HW6			7/A9.03 SIM	7&6/A9.03	–	8, 9
HALLWAY	143A	3'-0" x 7'-0"	E	WD	WD-1	TG	A	WD	WD-1	TG	–	HW3		X	7/A9.03 SIM	6/A9.03	–	7
HALLWAY	143B	4'-0" X 9'-0"	CO	–	–	–	–	WD	WD-1	–	–				1/A9.02	2/A9.02	–	7
RESTROOM	144	3'-0" x 7'-0"	A	WD	WD-1	–	E	WD	WD-1	–	–	HW13		X	11/A9.03 SIM	11/A9.03	–	
CONFERENCE	146	3'-0" x 7'-0"	F	WD	WD-1	TG	H	WD	WD-1	TG	–	HW6			11/A9.03 SIM	7&11/A9.03	–	8
CONFERENCE	147	3'-0" x 7'-0"	F	WD	WD-1	TG	L	WD	WD-1	TG	–	HW6			11/A9.03 SIM	8&11/A9.03	–	8
CASHIER	148A	3'-0" x 7'-0"	E	WD	WD-1	TG	E	WD	WD-1	–	–	HW12		X	11/A9.03 SIM	11/A9.03	–	6
CASHIER	148B	5'-0" x 6'-2"	H	WD	WD-1	–	E	WD	WD-1	–	–	HW1			2/A9.03	1/A9.03	3/A9.03	WD COUNTER DOOR
CASHIER	148C	3'-0" x 7'-0"	E	WD	WD-1	TG	E	WD	WD-1	–	–	HW6			11/A9.03 SIM	11/A9.03	–	
CUSTODIAL	149	3'-0" x 7'-0"	K	WD	WD-1	–	E	WD	WD-1	–	–	HW10		X	11/A9.03 SIM	11/A9.03	–	
STORAGE	151	3'-0" x 7'-0"	A	WD	WD-1	–	E	WD	WD-1	–	–	HW14			11/A9.03 SIM	11/A9.03	–	
LOBBY EXTERIOR	152	Pr 3'-4" x 8'-10"	B	AL	MFR.	TIG	E	AL	MFR.	–	–	HW1	X	X	15/A5.08	10/A5.08	20/A5.08	1, 2
SERVICE SUPPORT	154A	3'-0" x 7'-0"	A	WD	WD-1	–	E	WD	WD-1	–	–	HW6			6/A9.03 SIM	6/A9.03	–	
SERVICE SUPPORT	154B	3'-0" x 7'-0"	A	WD	WD-1	–	E	WD	WD-1	–	–	HW6			6/A9.03 SIM	6/A9.03	–	
HALLWAY	158	4'-0" x 9'-0"	CO	–	–	–	–	WD	WD-1	–	–	–			1/A9.02	2/A9.02	–	
DATA	159	3'-0" x 7'-0"	K	WD	WD-1	–	E	WD	WD-1	–	–	HW10		X	11/A9.03 SIM	11/A9.03	–	
LOBBY EXTERIOR	161	3'-0" x 6'-8"	O	AL	MFR.	TIG	P	AL	MFR.	TIG	–	HW1	X	X	5/A5.08	11/A5.05 SIM	20/A5.08	1, 6
TRAINING ROOM	162A	Pr 3'-0" x 7'-0"	F	WD	WD-1	TG	E	WD	WD-1	–	–	HW15	X	X	11/A9.03 SIM	11/A9.03	–	8
TRAINING ROOM	162B	Pr 3'-0" x 7'-0"	F	WD	WD-1	TG	E	WD	WD-1	–	–	HW15	X	X	11/A9.03 SIM	11/A9.03	–	8
TRAINING ROOM EXTERIOR	162C	3'-9" x 6'-9"	D	AL	MFR.	TIG	E	AL	MFR.	–	–	HW1	X	X	5/A5.08	4&5/A5.08	20/A5.08	1, 2
TRAINING ROOM EXTERIOR	162D	3'-9" x 6'-9"	D	AL	MFR.	TIG	P	AL	MFR.	TIG	–	HW1	X	X	5/A5.08	11/A5.05 SIM	20/A5.08	1
STORAGE	163	Pr 2'-8" x 7'-0"	A	WD	WD-1	–	E	WD	WD-1	–	–	HW16			11/A9.03 SIM	11/A9.03	–	4
ELEVATOR MACHINE ROOM	164	3'-0" x 7'-0"	A	CW	WD-1	–	E	HM	P-1	–	3/4 HR	HW9		X	14/A9.03 SIM	14/A9.03	–	

2ND FLOOR


	NO.	DOOR LEAF					FRAME				FIRE	HARDWARE			DETAILS			NOTES (NUMBERS REFER TO KEY NOTES ABOVE)
		SIZE (W x H)	TYPE	MAT'L	FIN.	LITE	TYPE	MAT'L	FIN.	RELITE	RAT'G	GRP	EXIT	CLOSR	HEAD	JAMB	THRESH.	
STAIR 2 INTERIOR	52C	3'-0" x 7'-0"	J	CW	WD-1	TG	E	HM	P-3	–	1 HR	HW2	X	X	14/A9.03 SIM	14/A9.03	–	
STAIR 3 INTERIOR	53C	3'-0" x 7'-0"	J	CW	WD-1	TG	E	HM	P-3	–	1 HR	HW2	X	X	14/A9.03 SIM	14/A9.03	–	
STAIR 4 INTERIOR	54C	3'-0" x 7'-0"	J	CW	WD-1	TG	E	HM	P-3	–	1 HR	HW2	X	X	14/A9.03 SIM	14/A9.03	–	
HALLWAY	202A	4'-0" x 9'-0"	CO	–	–	–	–	WD	WD-1	–	–	–			–	1/A9.02	2/A9.02	–
HALLWAY	202B	3'-0" x 7'-0"	E	WD	WD-1	TG	E	WD	WD-1	–	–	HW3		X	11/A9.03 SIM	11/A9.03	–	7
STORAGE	203	3'-0" x 7'-0"	A	WD	WD-1	–	E	WD	WD-1	–	–	HW14			11/A9.03 SIM	11/A9.03	–	
MEN'S	204	3'-0" x 7'-0"	A	WD	WD-1	–	E	WD	WD-1	–	–	HW5		X	11/A9.03 SIM	11/A9.03	–	
WOMEN'S	205	3'-0" x 7'-0"	A	WD	WD-1	–	E	WD	WD-1	–	–	HW5		X	11/A9.03 SIM	11/A9.03	–	
CONFERENCE	206	3'-0" x 7'-0"	F	WD	WD-1	TG	L	WD	WD-1	TG	–	HW6			11/A9.03 SIM	8&11/A9.03	–	8
PHONE ROOM	207	3'-0" x 7'-0"	E	WD	WD-1	TG	E	WD	WD-1	–	–	HW7			11/A9.03 SIM	11/A9.03	–	8
HALLWAY	208	4'-0" x 8'-4"	CO	–	–	–	–	WD	WD-1	–	–	–			–	1/A9.02	2/A9.02	–
CONFERENCE	209	3'-0" x 7'-0"	F	F	WD	WD-1	TG	F	WD	WD-1	TG	–	HW6			11/A9.03 SIM	7&11/A9.03	–	8
HALLWAY	216	4'-0" x 8'-4"	CO	–	–	–	–	–	WD	WD-1	–	–	–			1/A9.02	2/A9.02	–	
OFFICE	218	3'-0" x 7'-0"	F	WD	WD-1	TG	C	WD	WD-1	TG	–	HW6			7/A9.03 SIM	6&7/A9.03	–	8, 9
OFFICE	219	3'-0" x 7'-0"	F	WD	WD-1	TG	B	WD	WD-1	TG	–	HW6			7/A9.03 SIM	6&7/A9.03	–	8, 9
OFFICE	221	3'-0" x 7'-0"	F	WD	WD-1	TG	B2	WD	WD-1	–	–	HW6			7/A9.03 SIM	6&8/A9.03	–	8, 9
OFFICE	222	3'-0" x 7'-0"	F	WD	WD-1	TG	B	WD	WD-1	TG	–	HW6			7/A9.03 SIM	6&7/A9.03	–	8, 9
HALLWAY	223	4'-0" x 8'-4"	CO	–	–	–	–	WD	WD-1	–	–	–			–	1/A9.02	2/A9.02	–
CUSTODIAL	224	3'-0" x 7'-0"	K	WD	WD-1	–	E	WD	WD-1	–	–	HW10		X	11/A9.03 SIM	11/A9.03	–	
HALLWAY	225	4'-0" x 7'-0"	CO	–	–	–	–	WD	WD-1	–	–	–			–	12/A9.02	12/A9.02	–
ELECTRICAL	226	3'-0" x 7'-0"	A	WD	WD-1	–	E	WD	WD-1	–	–	HW17		X	11/A9.03 SIM	11/A9.03	–	
WOMEN'S	227	3'-0" x 7'-0"	A	WD	WD-1	–	E	WD	WD-1	–	–	HW5		X	11/A9.03 SIM	11/A9.03	–	
WOMEN'S SAUNA	228	3'-0" x 7'-0"	A	MFR.	MFR.	MFR.	E	WD	WD-1	–	–	HW18			–	–	–	PER SAUNA MFR.
MEN'S	232	3'-0" x 7'-0"	A	WD	WD-1	–	E	WD	WD-1	–	–	HW5		X	11/A9.03 SIM	11/A9.03	–	
MEN'S SAUNA	233	3'-0" x 7'-0"	A	MFR.	MFR.	MFR.	E	WD	WD-1	–	–	HW18			–	–	–	PER SAUNA MFR.
FITNESS CENTER	236A	3'-0" x 7'-0"	F	WD	WD-1	TG	J	WD	WD-1	TG	–	HW4		X	11/A9.03 SIM	7&11/A9.03	–	8
FITNESS CENTER	236B	3'-0" x 7'-0"	F	WD	WD-1	TG	E	WD	WD-1	–	–	HW4		X	11/A9.03 SIM	11/A9.03	–	8
OPEN FITNESS	237	3'-0" x 7'-0"	E	WD	WD-1	TG	E	WD	WD-1	–	–	HW4		X	11/A9.03 SIM	11/A9.03	–	8
OFFICE	242	3'-0" x 7'-0"	F	WD	WD-1	TG	B	WD	WD-1	TG	–	HW6			7/A9.03 SIM	6&7/A9.03	–	8, 9
OFFICE	243	3'-0" x 7'-0"	F	WD	WD-1	TG	B	WD	WD-1	TG	–	HW6			7/A9.03 SIM	6&7/A9.03	–	8, 9
DATA CLOSET	244	3'-0" x 7'-0"	K	WD	WD-1	–	E	WD	WD-1	–	–	HW10		X	6/A9.03 SIM	6/A9.03	–	
OFFICE	246	3'-0" x 7'-0"	F	WD	WD-1	TG	B	WD	WD-1	TG	–	HW6			7/A9.03 SIM	6&7/A9.03	–	8, 9
OFFICE	247	3'-0" x 7'-0"	F	WD	WD-1	TG	B	WD	WD-1	TG	–	HW6			7/A9.03 SIM	6&7/A9.03	–	8, 9
HALLWAY	248	4'-0" x 8'-4"	CO	–	–	–	–	WD	WD-1	–	–	–			–	1/A9.02	2/A9.02	–
CONFERENCE	249	3'-0" x 7'-0"	F	WD	WD-1	TG	H	WD	WD-1	TG	–	HW6			11/A9.03 SIM	7&11/A9.03	–	8
CONFERENCE	251	3'-0" x 7'-0"	F	WD	WD-1	TG	L	WD	WD-1	TG	–	HW6			11/A9.03 SIM	8&11/A9.03	–	8
STORAGE	252	3'-0" x 7'-0"	A	WD	WD-1	–	E	WD	WD-1	–	–	HW14			11/A9.03 SIM	11/A9.03	–	
HALLWAY	253A	4'-0" x 9'-0"	CO	–	–	–	–	WD	WD-1	–	–	–			1/A9.02	2/A9.02	–	
HALLWAY	253B	3'-0" x 7'-0"	E	WD	WD-1	TG	E	WD	WD-1	–	–	HW3		X	11/A9.03 SIM	11/A9.03	–	7
CONFERENCE	254	3'-0" x 7'-0"	F	WD	WD-1	TG	H	WD	WD-1	TG	–	HW6			11/A9.03 SIM	7&11/A9.03	–	8
COPY CENTER	256	3'-0" x 7'-0"	F	WD	WD-1	TG	H	WD	WD-1	TG	–	HW6			11/A9.03 SIM	7&11/A9.03	–	
HALLWAY	257	4'-0" x 9'-0"	CO	–	–	–	–	WD	WD-1	–	–	–			–	1/A9.02	2/A9.02	–
HALLWAY	259	4'-0" x 9'-0"	CO	–	–	–	–	WD	WD-1	–	–	–			–	1/A9.02	2/A9.02	–
VENDING KITCHENETTE	261A	4'-6" x 9'-0"	CO	–	–	–	–	WD	WD-1	–	–	–			–	1/A9.02	2/A9.02	–
VENDING KITCHENETTE	261B	5'-0" x 7'-0"	CO	–	–	–	–	WD	WD-1	–	–	–			–	12/A9.02	12/A9.02	
CONFERENCE	262	3'-0" x 7'-0"	F	WD	WD-1	TG	J	WD	WD-1	TG	–	HW6			11/A9.03 SIM	7&11/A9.03	–	8
TRAINING	263	3'-0" x 7'-0"	F	WD	WD-1	TG	J	WD	WD-1	TG	–	HW19			11/A9.03 SIM	7&11/A9.03	–	8
TRAINING	264	3'-0" x 7'-0"	F	WD	WD-1	TG	J	WD	WD-1	TG	–	HW19			11/A9.03 SIM	7&11/A9.03	–	8
STORAGE	266	3'-0" x 7'-0"	A	WD	WD-1	–	E	WD	WD-1	–	–	HW14			11/A9.03 SIM	11/A9.03	–	
CUSTODIAL	267	3'-0" x 7'-0"	K	WD	WD-1	–	E	WD	WD-1	–	–	HW14			11/A9.03 SIM	11/A9.03	–	
TRAINING	268	3'-0" x 7'-0"	F	WD	WD-1	TG	K	WD	WD-1	TG	–	HW19			11/A9.03 SIM	8&11/A9.03	–	8
DATA CLOSET	271	3'-0" x 7'-0"	K	WD	WD-1	–	E	WD	WD-1	–	–	HW10		X	11/A9.03 SIM	11/A9.03	–	


3RD FLOOR

	NO.	DOOR LEAF					FRAME				FIRE	HARDWARE			DETAILS			NOTES (NUMBERS REFER TO KEY NOTES ABOVE)
		SIZE (W x H)	TYPE	MAT'L	FIN.	LITE	TYPE	MAT'L	FIN.	RELITE	RAT'G	GRP	EXIT	CLOSR	HEAD	JAMB	THRESH.	
STAIR 2 INTERIOR	52D	3'-0" x 7'-0"	J	CW	WD-1	TG	E	HM	P-3	–	1 HR	HW20	X	X	14/A9.03 SIM	14/A9.03	–	6
STAIR 3 INTERIOR	53D	3'-0" x 7'-0"	J	CW	WD-1	TG	E	HM	P-3	–	1 HR	HW20	X	X	14/A9.03 SIM	14/A9.03	–	6
STAIR 4 INTERIOR	54D	3'-0" x 7'-0"	J	CW	WD-1	TG	E	HM	P-3	–	1 HR	HW2	X	X	14/A9.03 SIM	14/A9.03	–	
HALLWAY	302A	4'-0" x 9'-0"	CO	–	–	–	–	WD	WD-1	–	–	–			–	1/A9.02	2/A9.02	–
HALLWAY	302B	3'-0" x 7'-0"	E	WD	WD-1	TG	E	WD	WD-1	–	–	HW12		X	11/A9.03 SIM	11/A9.03	–	6
MEN'S	303	3'-0" x 7'-0"	A	WD	WD-1	–	E	WD	WD-1	–	–	HW5		X	11/A9.03 SIM	11/A9.03	–	
WOMEN'S	304	3'-0" x 7'-0"	A	WD	WD-1	–	E	WD	WD-1	–	–	HW5		X	11/A9.03 SIM	11/A9.03	–	
CONFERENCE	306	3'-0" x 7'-0"	F	WD	WD-1	TG	F	WD	WD-1	TG	–	HW6			11/A9.03 SIM	7&11/A9.03	–	8
HALLWAY	307	4'-0" X 8'-4"	CO	–	–	–	–	WD	WD-1	–	–	–			–	1/A9.02	2/A9.02	–
OFFICE	308	3'-0" x 7'-0"	F	WD	WD-1	TG	F	WD	WD-1	TG	–	HW6			11/A9.03 SIM	7&11/A9.03	–	8, 9
HALLWAY	314	4'-0" X 8'-4"	CO	–	–	–	–	WD	WD-1	–	–	–			–	1/A9.02	2/A9.02	–
OFFICE	315	3'-0" x 7'-0"	F	WD	WD-1	TG	F	WD	WD-1	TG	–	HW6			11/A9.03 SIM	7&11/A9.03	–	8, 9
OFFICE	316	3'-0" x 7'-0"	F	WD	WD-1	TG	F	WD	WD-1	TG	–	HW6			11/A9.03 SIM	7&11/A9.03	–	8, 9
CONFERENCE	317	3'-0" x 7'-0"	F	WD	WD-1	TG	R/R2	WD	WD-1	TG	–	HW6			11/A9.03 SIM	7&16/A9.03	–	8
OFFICE	318	3'-0" x 7'-0"	F	WD	WD-1	TG	G	WD	WD-1	TG	–	HW6			11/A9.03 SIM	7&11/A9.03	–	8, 9
OFFICE	319	3'-0" x 7'-0"	F	WD	WD-1	TG	B	WD	WD-1	TG	–	HW6			7/A9.03 SIM	6&7/A9.03	–	8, 9
OFFICE	320	3'-0" x 7'-0"	F	WD	WD-1	TG	F	WD	WD-1	TG	–	HW6			11/A9.03 SIM	7&11/A9.03	–	8, 9
OFFICE	321	3'-0" x 7'-0"	F	WD	WD-1	TG	B	WD	WD-1	TG	–	HW6			7/A9.03 SIM	6&7/A9.03	–	8, 9
OFFICE	322	3'-0" x 7'-0"	F	WD	WD-1	TG	C	WD	WD-1	TG	–	HW6			7/A9.03 SIM	6&7/A9.03	–	8, 9
HALLWAY	323	3'-0" x 7'-0"	E	WD	WD-1	TG	A	WD	WD-1	TG	–	HW21			7/A9.03 SIM	6/A9.03	–	7
STORAGE	324	3'-0" x 7'-0"	A	HM	P-1	–	E	HM	P-1	–	–	HW10		X	15/A9.03 SIM	15/A9.03	–	4
OFFICE	325	3'-0" x 7'-0"	F	WD	WD-1	TG	E	WD	WD-1	–	–	HW6			11/A9.03 SIM	11/A9.03	–	8, 9
ELECTRICAL	326	3'-0" x 7'-0"	A	HM	P-1	–	E	HM	P-1	–	–	HW17		X	15/A9.03 SIM	15/A9.03	–	
OFFICE	327	3'-0" x 7'-0"	F	WD	WD-1	TG	B	WD	WD-1	TG	–	HW6			7/A9.03 SIM	6&7/A9.03	–	8, 9
CUSTODIAL	330	3'-0" x 7'-0"	K	WD	WD-1	–	E	WD	WD-1	–	–	HW10		X	11/A9.03 SIM	11/A9.03	–	
WOMEN'S	331	3'-0" x 7'-0"	A	WD	WD-1	–	E	WD	WD-1	–	–	HW5		X	11/A9.03 SIM	11/A9.03	–	
CLOSET	332	3'-0" x 7'-0"	A	WD	WD-1	–	E	WD	WD-1	–	–	HW11			11/A9.03 SIM	11/A9.03	–	
MEN'S	333	3'-0" x 7'-0"	A	WD	WD-1	–	E	WD	WD-1	–	–	HW5		X	11/A9.03 SIM	11/A9.03	–	
CONFERENCE	334	3'-0" x 7'-0"	F	WD	WD-1	TG	H	WD	WD-1	TG	–	HW6			11/A9.03 SIM	7&11/A9.03	–	8
PHONE ROOM	336	3'-0" x 7'-0"	E	WD	WD-1	TG	E	WD	WD-1	TG	–	HW7			11/A9.03 SIM	11/A9.03	–	8
CONFERENCE	337	3'-0" x 7'-0"	F	WD	WD-1	TG	F	WD	WD-1	TG	–	HW6			11/A9.03 SIM	7&11/A9.03	–	8
CONFERENCE	338	3'-0" x 7'-0"	F	WD	WD-1	TG	F	WD	WD-1	TG	–	HW6			11/A9.03 SIM	7&11/A9.03	–	8
OFFICE	342	3'-0" x 7'-0"	F	WD	WD-1	TG	B	WD	WD-1	TG	–	HW6			7/A9.03 SIM	6&7/A9.03	–	8, 9
OFFICE	343	3'-0" x 7'-0"	F	WD	WD-1	TG	B	WD	WD-1	TG	–	HW6			7/A9.03 SIM	6&7/A9.03	–	8, 9
DATA EQUIPMENT	344	3'-0" x 7'-0"	K	WD	WD-1	–	E	WD	WD-1	–	–	HW10		X	6/A9.03 SIM	6/A9.03	–	
OFFICE	345	3'-0" x 7'-0"	F	WD	WD-1	TG	B	WD	WD-1	TG	–	HW6			7/A9.03 SIM	6&7/A9.03	–	8, 9
HALLWAY	346	3'-0" x 7'-0"	E	WD	WD-1	TG	A	WD

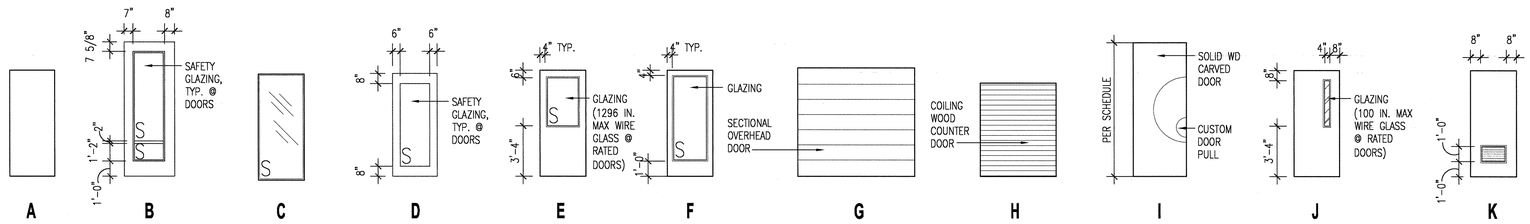

1 DOOR TYPES
1/4" = 1'-0"

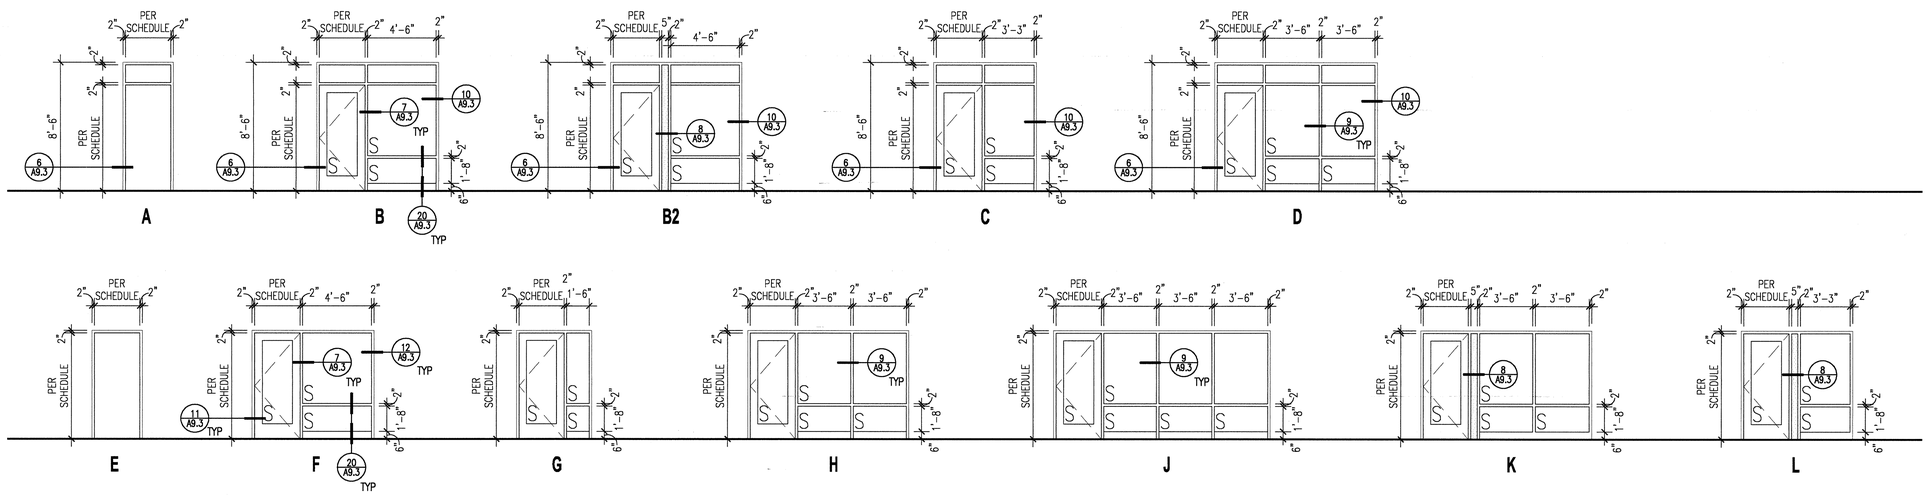

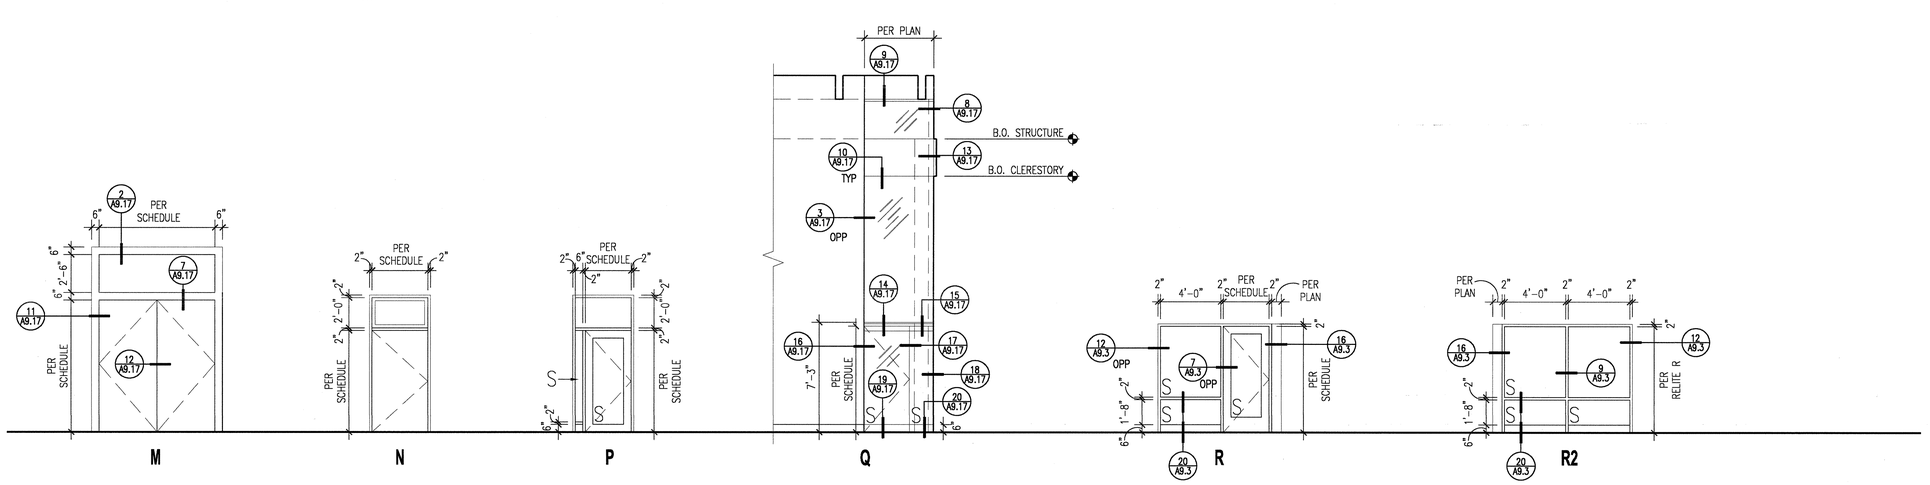

16 FRAME TYPES / RELITE TYPES
1/4" = 1'-0"

MITHUN
Architects+Designers+Planners

Pier 56
1201 Alaskan Way
Suite 200
Seattle, WA 98101
TEL 206 623.3344
FAX 206 623.7005

TULALIP TRIBES

PROJECT:
Tulalip Administration Building

LOCATION:
Tulalip, WA

PREPARED FOR:
Tulalip Tribes

Construction Documents
Bid Set
March 15, 2007

KEYMAP

NO.	DATE	REVISION

PROJECT DIRECTOR
BW
PROJECT MANAGER
RF
PROJECT ARCHITECT
CB
PROJECT TEAM MEMBERS
JB, TC, RI, JAC, TS, DS, DG
CHECK

ARCHITECT SEAL

TITLE
DOOR & RELITE TYPES

PROJECT NO.
04389.00
DATE
3/15/07
PROJECT NETWORK PATH
S:_2004\0438900\Cadd\
A\SHEETS\
SHEET NUMBER
A10.02

© 2007 MITHUN, INC.

Xref Filename: | TB-30x42_ArchF | relite A | relite B | relite C | relite D | relite E | relite F | relite G | relite H | relite L | relite K | owall entry-west | relite B2 | owall west end | Washington-BW | relite R | relite R2 |
Path: S:_2004\0438900\Cadd\TULALIPA\She Filename: A10-02 Plot date: Mar 27, 2007-04-48-24pm CAD User: Jenny6.

FINISH SCHEDULES

INTERIOR FINISH SCHEDULE									
RM #	ROOM NAME	FLOOR	BASE	WALLS				CEILING	NOTES
				NORTH	SOUTH	EAST	WEST		
BASEBEMT FLOOR									
000	MECHANICAL	CONC-5	RB-1	P-1	P-1	P-1	P-1	OTS	
001	MECHANICAL	CONC-5	RB-1	P-1	P-1	P-1	P-1	OTS	
002	MECHANICAL	CONC-5	RB-1	P-1	–	P-1	P-1	OTS	
003	MECHANICAL	CONC-5	RB-1	–	–	P-1	P-1	OTS	
004	MECHANICAL	CONC-5	RB-1	–	–	P-1	P-1	OTS	
005	MECHANICAL	CONC-5	RB-1	P-1	P-1	P-1	P-1	OTS	
1ST FLOOR									
101	VESTIBULE	WOM-1	WDB-1	WDP-1	–	–	–	WDP-1	
102	HALLWAY	CPT-2	WDB-1	P-3	P-3	P-3	P-3,6	WCT-1	
103	SECURITY	CPT-2	RB-1	P-5	P-2	P-2	P-2	ACT-1	
104	WOMEN'S RESTROOM	CT-1	CT-1	CT-2/P-2	CT-2/P-2	CT-2/P-2	CT-2/P-2	GWB/P-1	CT-3,4,5 – ACCENT PATTERN TBD
105	MEN'S RESTROOM	CT-1	CT-1	CT-2/P-2	CT-2/P-2	CT-2/P-2	CT-2/P-2	GWB/P-1	CT-3,4,5 – ACCENT PATTERN TBD
107	PHONE ROOM	CPT-2	RB-1	P-5	P-2	P-2	P-2	ACT-1	
106	CONFERENCE ROOM	CPT-2	RB-1	P-5	P-2	P-2	P-2	ACT-1	
108	CONFERENCE ROOM	CPT-2	RB-1	P-5	P-2	P-2	P-2	ACT-1	
109	OPEN OFFICE	CPT-1	WDB-1	WDP-1	WDP-1	–	–	ACP-1/OTS	
111	OPEN OFFICE	CPT-1	WDB-1	WDP-1	WDP-1	–	–	ACP-1/OTS	
112	OPEN OFFICE	CPT-1	WDB-1	WDP-1	WDP-1	–	–	ACP-1/OTS	
113	OPEN OFFICE	CPT-1	WDB-1	WDP-1	WDP-1	–	–	ACP-1/OTS	
114	HALL	CPT-2	WDB-1	P-3	P-3	P-3	P-3	WCT-1	
116	LOADING	CONC-5	RB-1	P-1	P-1	P-1	P-1	GWB/P-1	
117	ELEV. MACHINE ROOM	CONC-5	RB-1	P-1	P-1	P-1	P-1	OTS	
118	MAIL ROOM	CPT-2	RB-1	P-2	P-2	P-2	P-5	ACT-1	
119	OFFICE	CPT-2	RB-1	P-2	P-2	P-4	P-2	ACT-1	
121	OFFICE	CPT-2	RB-1	P-2	P-2	P-4	P-2	ACT-1	
122	ELECTRICAL ROOM	CONC-5	RB-1	P-1	P-1	P-1	P-1	OTS	
123	STORAGE	RF-3	RB-1	P-1	P-1	P-1	P-1	OTS	
124	HALLWAY	CPT-2	WDB-1	P-3	P-3	P-3	P-3	ACT-1	
126	KITCHENETTE	RF-2	WDB-1	P-3	P-3	P-6	–	GWB/P-1	
127	CUSTODIAL	RF-3	WDB-1	P-1	P-1	P-1	P-1	ACT-1	
128	WOMEN'S RESTROOM	CT-1	CT-1	CT-2/P-2	CT-2/P-2	CT-2/P-2	CT-2/P-2	GWB/P-1	CT-3,4,5 – ACCENT PATTERN TBD
129	CLOSET	RF-3	RB-1	P-1	P-1	P-1	P-1	OTS	
131	MEN'S RESTROOM	CT-1	CT-1	CT-2/P-2	CT-2/P-2	CT-2/P-2	CT-2/P-2	GWB/P-1	CT-3,4,5 – ACCENT PATTERN TBD
132	OFFICE	CPT-2	RB-1	P-2	P-4	P-2	P-2	ACT-1	
133	OFFICE	CPT-2	RB-1	P-2	P-4	P-2	P-2	ACT-1	
134	OFFICE	CPT-2	RB-1	P-2	P-4	P-2	P-2	ACT-1	
135	OFFICE	CPT-2	RB-1	P-2	P-4	P-2	P-2	ACT-1	
136	OPEN OFFICE	CPT-1	WDB-1	WDP-1	WDP-1	–	–	ACP-1/OTS	
137	OPEN OFFICE	CPT-1	WDB-1	WDP-1	WDP-1	–	–	ACP-1/OTS	
138	OFFICE	CPT-2	RB-1	P-2	P-2	P-2	P-4	ACT-1	
139	OFFICE	CPT-2	RB-1	P-2	P-2	P-2	P-4	ACT-1	
141	MAIN SERVER ROOM	CONC-5	RB-1	P-1	P-1	P-1	P-1	OTS	
142	OFFICE	CPT-2	WDB-1	P-2	P-2	P-2	P-4	ACT-1	
143	HALLWAY	CPT-2	WDB-1	P-3	P-3	P-3	P-3	WCT-1	
144	RESTROOM	CT-1	CT-1	CT-2/P-2	CT-2/P-2	CT-2/P-2	CT-2/P-2	GWB/P-1	CT-3,4,5 – ACCENT PATTERN TBD
146	CONFERENCE ROOM	CPT-2	RB-1	P-2	P-5	P-2	P-2	ACT-1	
147	CONFERENCE ROOM	CPT-2	RB-1	P-5	P-2	P-2	P-2	ACT-1	
148	CASHIER	CPT-2	RB-1	P-4	P-2	P-2	P-2	ACT-1	
149	CUSTODIAL	RF-3	RB-1	P-1	P-1	P-1	P-1	ACT-1	
151	STORAGE	RF-3	RB-1	P-1	P-1	P-1	P-1	ACT-1	
152	LOBBY	CONC-1,2	WDB-1	WDP-1	WDP-1	–	–	OTS	
153	SERVICE COUNTER	CPT-2	WDB-1	–	WDP-1	–	–	–	
154	SERVICE SUPPORT	CPT-2	RB-1	P-2	P-2	P-2	P-2	OTS	
156	RECEPTION	CPT-2	WDB-1	–	WDP-1	–	–	APC-1	
157	LOBBY	CONC-1,2	WDB-1	WDP-1	–	–	–	OTS	
158	HALLWAY	CPT-2	WDB-1	P-3	P-3	P-3	P-3	WCT-1	
159	DATA CLOSET	CONC-5	RB-1	P-1	P-1	P-1	P-1	OTS	
161	LOBBY	CPT-2	WDB-1	P-3	P-3	P-3	P-3	WCT-1,GWB/P-1	
162	TRAINING ROOM	RB-1	RB-1	P-2	P-2	P-5	P-2	ACT-1	
163	STORAGE	CPT-2	RB-1	P-2	P-2	P-2	P-2	ACT-1	
164	ELEV. MACHINE ROOM	CONC-5	RB-1	P-1	P-1	P-1	P-1	OTS	
2ND FLOOR									
201	STAFF LUNCH BREAKOUT	CPT-5	WDB-1	WDP-1	WDP-1	–	–	OTS	
202	HALLWAY	CPT-2	WDB-1	P-3	P-3	P-3	P-3,6	WCT-1	
203	STORAGE	RF-3	RB-1	P-1	P-1	P-1	P-1	ACT-1	
204	MEN'S RESTROOM	CT-1	CT-1	CT-2/P-2	CT-2/P-2	CT-2/P-2	CT-2/P-2	GWB/P-1	CT-3,4,5 – ACCENT PATTERN TBD
205	WOMEN'S RESTROOM	CT-1	CT-1	CT-2/P-2	CT-2/P-2	CT-2/P-2	CT-2/P-2	GWB/P-1	CT-3,4,5 – ACCENT PATTERN TBD
206	CONFERENCE FOOM	CPT-2	RB-1	P-2	P-5	P-2	P-2	ACT-1	
207	PHONE ROOM	CPT-2	RB-1	P-5	P-2	P-2	P-2	ACT-1	
208	HALLWAY	CPT-2	WDB-1	P-3	P-3	P-3	P-3	WCT-1	
209	CONFERENCE FOOM	CPT-2	RB-1	P-2	P-5	P-2	P-2	ACT-1	
211	OPEN OFFICE	CPT-1	WDB-1	WDP-1	WDP-1	–	–	ACP-1/OTS	
212	OPEN OFFICE	CPT-1	WDB-1	WDP-1	WDP-1	–	–	ACP-1/OTS	
213	OPEN OFFICE	CPT-1	WDB-1	WDP-1	WDP-1	–	–	ACP-1/OTS	
214	OPEN OFFICE	CPT-1	WDB-1	WDP-1	WDP-1	–	–	ACP-1/OTS	
216	HALLWAY	CPT-2	WDB-1	P-3	P-3	P-3	P-3	WCT-1	
218	OFFICE	CPT-2	RB-1	P-2	P-2	P-4	P-2	ACT-1	
219	OFFICE	CPT-2	RB-1	P-2	P-2	P-4	P-2	ACT-1	
221	OFFICE	CPT-2	RB-1	P-2	P-2	P-4	P-2	ACT-1	
222	OFFICE	CPT-2	RB-1	P-2	P-2	P-4	P-2	ACT-1	
223	HALLWAY	CPT-2	WDB-1	P-3	P-3	P-3	P-3	WCT-1	
224	CUSTODIAL	RF-3	RB-1	P-1	P-1	P-1	P-1	ACT-1	
225	HALLWAY	CPT-2	WDB-1	P-3	P-3	P-3,6	P-3	WCT-1	
226	ELECTRICAL ROOM	CONC-5	RB-1	P-1	P-1	P-1	P-1	OTS	
227	WOMEN'S RESTROOM	CT-1	CT-1	CT-2/P-2	P-2	CT-2/P-2	CT-2/P-2	GWB/P-1	CT-3,4,5 – ACCENT PATTERN TBD
228	WOMEN'S SAUNA	–	–	–	–	–	–	–	PER MANUFACTURER SPEC'S
229	WOMEN'S LOCKER	CPT-2	CT-1	P-2	P-2	CT-2/P-2	P-6	GWB/P-1	
232	MEN'S RESTROOM	CT-1	CT-1	P-2	CT-2/P-2	CT-2/P-2	CT-2/P-2	GWB/P-1	CT-3,4,5 – ACCENT PATTERN TBD
233	MEN'S SAUNA	–	–	–	–	–	–	–	PER MANUFACTURER SPEC'S
234	MEN'S LOCKERS	CPT-2	CT-1	CT-2/P-2	P-2	CT-2/P-2	P-6	GWB/P-1	
236	FITNESS CENTER	RF-1	RB-1	P-2	P-2	P-2	P-2	ACT-1	
237	OPEN FITNESS	RF-1	RB-1	P-2	P-2	P-2	P-2	ACT-1	
238	KITCHENETTE	CPT-2	WDB-1	P-3	P-3	P-6	–	GWB/P-1	
239	OPEN OFFICE	CPT-1	WDB-1	WDP-1	WDP-1	–	–	ACP-1/OTS	
241	OPEN OFFICE	CPT-1	WDB-1	WDP-1	WDP-1	–	–	ACP-1/OTS	
242	OFFICE	CPT-2	RB-1	P-2	P-2	P-2	P-4	ACT-1	
243	OFFICE	CPT-2	RB-1	P-2	P-2	P-2	P-4	ACT-1	
244	DATA CLOSET	CONC-5	RB-1	P-1	P-1	P-1	P-1	OTS	
246	OFFICE	CPT-2	RB-1	P-2	P-2	P-2	P-4	ACT-1	
247	OFFICE	CPT-2	RB-1	P-2	P-2	P-2	P-4	ACT-1	
248	HALLWAY	CPT-2	WDB-1	P-3	P-3	P-3	P-3	WCT-1	
249	CONFERENCE FOOM	CPT-2	RB-1	P-5	P-2	P-2	P-2	ACT-1	
251	CONFERENCE FOOM	CPT-2	RB-1	P-5	P-2	P-2	P-2	ACT-1	
252	STORAGE	RF-3	RB-1	P-1	P-1	P-1	P-1	ACT-1	
253	HALLWAY	CPT-2	WDB-1	P-3	P-3	P-3	P-3	WCT-1	
254	CONFERENCE FOOM	CPT-2	RB-1	P-5	P-2	P-2	P-2	ACT-1	
256	COPY CENTER	RF-2,3	RB-1	P-6	P-2	P-2	P-2	ACT-1	
257	STAFF LUNCH BREAKOUT	CPT-5	WDB-1	WDP-1	WDP-1	–	–	OTS	
258	STAFF LUNCH BREAKOUT	CPT-5	WDB-1	WDP-1	WDP-1	–	–	OTS	
259	HALLWAY	CPT-2	WDB-1	P-3	P-3	P-3	P-3	WCT-1	
261	VENDING / KITCHENETTE	RF-2,3	WDB-1	P-6	P-2	P-6	P-2	GWB/P-1	
262	CONFERENCE FOOM	CPT-2	RB-1	P-5	P-2	P-2	P-2	ACT-1	
263	TRAINING (12-15 SEATS)	CPT-2	RB-1	P-2	P-5	P-2	P-2	ACT-1	
264	TRAINING (12-15 SEATS)	CPT-2	RB-1	P-2	P-5	P-2	P-2	ACT-1	
266	STORAGE	RF-3	RB-1	P-1	P-1	P-1	P-1	ACT-1	
267	CUSTODIAL	RF-3	RB-1	P-1	P-1	P-1	P-1	ACT-1	

FINISH SCHEDULES

INTERIOR FINISH SCHEDULE									
RM #	ROOM NAME	FLOOR	BASE	WALLS				CEILING	NOTES
				NORTH	SOUTH	EAST	WEST		
268	TRAINING (12-15 SEATS)	CPT-2	RB-1	P-2	P-5	P-2	P-2	ACT-1	
271	DATA CLOSET	CONC-5	RB-1	P-1	P-1	P-1	P-1	OTS	
3RD FLOOR									
301	RECEPTION / WAITING	CPT-3	WDB-1	WDP-1	WDP-1	–	P-5	OTS	
302	HALLWAY	CPT-2	WDB-1	P-3	P-3	P-3	P-3	WCT-1	
303	WOMEN'S RESTROOM	CT-1	CT-1	CT-2/P-2	CT-2/P-2	CT-2/P-2	CT-2/P-2	GWB/P-1	CT-3,4,5 – ACCENT PATTERN TBD
304	MEN'S RESTROOM	CT-1	CT-1	CT-2/P-2	CT-2/P-2	CT-2/P-2	CT-2/P-2	GWB/P-1	CT-3,4,5 – ACCENT PATTERN TBD
306	CONFERENCE ROOM	CPT-2	RB-1	P-2	P-5	P-2	P-2	ACT-1	
307	HALLWAY	CPT-2	WDB-1	P-3	P-3	P-3	P-3	WCT-1	
308	OFFICE	CPT-2	RB-1	P-2	P-4	P-2	P-2	ACT-1	
309	OPEN OFFICE	CPT-1	WDB-1	WDP-1	WDP-1	–	–	ACP-1/OTS	
311	OPEN OFFICE	CPT-1	WDB-1	WDP-1	WDP-1	–	–	ACP-1/OTS	
312	OPEN OFFICE	CPT-1	WDB-1	WDP-1	WDP-1	–	–	ACP-1/OTS	
313	OPEN OFFICE	CPT-1	WDB-1	WDP-1	WDP-1	–	–	ACP-1/OTS	
314	HALLWAY	CPT-2	WDB-1	P-3	P-3	P-3	P-3	WCT-1	
315	OFFICE	CPT-2	RB-1	P-4	P-2	P-2	P-2	ACT-1	
316	OFFICE	CPT-2	RB-1	P-4	P-2	P-2	P-2	ACT-1	
317	CONFERENCE ROOM	CPT-2	RB-1	P-5	P-2	P-2	P-2	ACT-1	
318	OFFICE	CPT-2	RB-1	P-2	P-2	P-4	P-2	ACT-1	
319	OFFICE	CPT-2	RB-1	P-2	P-2	P-2	P-4	ACT-1	
320	OFFICE	CPT-2	RB-1	P-2	P-2	P-4	P-2	ACT-1	
321	OFFICE	CPT-2	RB-1	P-2	P-2	P-4	P-2	ACT-1	
322	OFFICE	CPT-2	RB-1	P-2	P-2	P-4	P-2	ACT-1	
323	HALLWAY	CPT-2	WDB-1	P-3	P-3	P-3	P-3	WCT-1	
324	STORAGE	RF-3	RB-1	P-1	P-1	P-1	P-1	ACT-1	
325	OFFICE	CPT-2	RB-1	P-2	P-2	P-4	P-2	ACT-1	
326	ELECTRICAL ROOM	CONC-5	RB-1	P-1	P-1	P-1	P-1	OTS	
327	OFFICE	CPT-2	RB-1	P-2	P-2	P-4	P-2	ACT-1	
328	WORK AREA	CPT-2	WDB-1	P-3	P-3	P-3	P-3	WCT-1/ACT-1	
329	KITCHENETTE	RF-2	WDB-1	P-3	P-3	P-6	–	GWB/P-1	
330	CUSTODIAL	RF-3	RB-1	P-1	P-1	P-1	P-1	ACT-1	
331	WOMEN'S RESTROOM	CT-1	CT-1	CT-2/P-2	CT-2/P-2	CT-2/P-2	CT-2/P-2	GWB/P-1	CT-3,4,5 – ACCENT PATTERN TBD
332	CLOSET	RF-3	RB-1	P-1	P-1	P-1	P-1	OTS	
333	MEN'S RESTROOM	CT-1	CT-1	CT-2/P-2	CT-2/P-2	CT-2/P-2	CT-2/P-2	GWB/P-1	CT-3,4,5 – ACCENT PATTERN TBD
334	CONFERENCE ROOM	CPT-2	RB-1	P-5	P-2	P-2	P-2	ACT-1	
336	PHONE ROOM	CPT-2	RB-1	P-2	P-5	P-2	P-2	ACT-1	
337	CONFERENCE ROOM	CPT-2	RB-1	P-5	P-2	P-2	P-2	ACT-1	
338	CONFERENCE ROOM	CPT-2	RB-1	P-2	P-5	P-2	P-2	ACT-1	
339	OPEN OFFICE	CPT-1	WDB-1	WDP-1	WDP-1	–	–	ACP-1/OTS	
341	OPEN OFFICE	CPT-1	WDB-1	WDP-1	WDP-1	–	–	ACP-1/OTS	
342	OFFICE	CPT-2	RB-1	P-2	P-2	P-2	P-4	ACT-1	
343	OFFICE	CPT-2	RB-1	P-2	P-2	P-2	P-4	ACT-1	
344	DATA CLOSET	CONC-5	RB-1	P-1	P-1	P-1	P-1	OTS	
345	OFFICE	CPT-2	RB-1	P-2	P-2	P-2	P-4	ACT-1	
346	HALLWAY	CPT-2	WDB-1	P-3	P-3	P-3	P-3	ACT-1,GWB/P-1	
347	GM OFFICE	CPT-2	RB-1	P-4	P-2	P-2	P-2	ACT-1	
348	OFFICE	CPT-1	RB-1	P-4	P-2	P-2	P-2	ACT-1	
351	CONFERENCE ROOM	CPT-1	RB-1	P-5	P-2	P-2	P-2	ACT-1	
352	GM SEC OFFICE	CPT-2	RB-1	P-2	P-4	P-2	P-2	ACT-1	
353	DEP. GM. OFFICE	CPT-2	RB-1	P-2	P-4	P-2	P-2	ACT-1	
354	RECEPTION	CPT-2	RB-1	P-3	P-3	P-3	P-3	GWB/P-1	
356	CLOSET	RF-3	RB-1	P-1	P-1	P-1	P-1	ACT-1	
357	WAITING AREA	CPT-2	RB-1	P-3	P-3	P-3	–	GWB/P-1	
358	STORAGE	RF-3	RB-1	P-1	P-1	P-1	P-1	ACT-1	
359	RECEPTION DESK	CPT-1	WDB-1	WDP-1	WDP-1	–	P-7	OTS	
361	COUNCIL CHAMBERS	CPT-5	WDB-1	WDP-1	WDP-1	P-7	–	OTS	PF-2 @ PARTIAL HGHT WALL
362	A/V	CPT-2	RB-1	P-2	P-2	P-2	P-2	ACT-1	
363	HALLWAY	CPT-5	WDB-1	WDP-1	P-3	–	P-7	OTS	
364	HALLWAY	CPT-4	WDB-1	P-3	P-3	–	P-3	WCT-1	
366	RECORDING SECRETARIES	CPT-4	RB-1	P-4	P-4	P-2	P-2	ACT-1	
367	RESTROOM	CT-1	CT-1	CT-2/P-2	CT-2/P-2	CT-2/P-2	CT-2/P-2	GWB/P-1	CT-3,4,5 – ACCENT PATTERN TBD
368	RESTROOM	CT-1	CT-1	CT-2/P-2	CT-2/P-2	CT-2/P-2	CT-2/P-2	GWB/P-1	CT-3,4,5 – ACCENT PATTERN TBD
369	KITCHENETTE	RF-2,3	WDB-1	–	P-6	P-6	–	GWB/P-1	
371	BOARD ASSIST OFFICE	CPT-4	RB-1	P-2	P-5	P-2	P-2	ACT-1	
372	CHAIRMAN'S OFFICE	CPT-4	RB-1	P-2	P-5	P-2	P-2	ACT-1	
373	WORK AREA	CPT-4	WDB-1	P-3	–	P-3	–	GWB/P-1	
374	COMMITTEE WORK AREA	CPT-4	RB-1	P-2	P-5	–	P-2	ACT-1	
375	HALLWAY	CPT-4	WDB-1	P-3	P-3	P-3	–	GWB/P-1	
376	COMMITTEE WORK AREA	CPT-4	RB-1	P-2	P-5	P-2	–	ACT-1	
377	ARCHIVING / STORAGE	RF-3	RB-1	P-1	P-1	P-1	P-1	ACT-1	
378	HALLWAY	CPT-4	WDB-1	P-3	P-3	P-3	P-3	WCT-1	
379	CONFERENCE ROOM	CPT-4	RB-1	P-2	P-5	P-2	P-2	ACT-1	
380	PHONE ROOM	CPT-4	RB-1	P-5	P-2	P-2	P-2	ACT-1	
381	CONFERENCE ROOM	CPT-4	RB-1	P-5	P-2	P-2	P-2	ACT-1	
382	CUSTODIAL	RF-3	RB-1	P-1	P-1	P-1	P-1	ACT-1	
383	DATA EQUIP.	CONC-5	RB-1	P-1	P-1	P-1	P-1	OTS	
STAIRS									
1	STAIR 1	WD-1	WDB-1	–	–	–	–	OTS	
2	STAIR 2	WD-1	WDB-1	P-1	P-1	P-1	P-1	GWB/P-1	
3	STAIR 3	WD-1	WDB-1	P-1	P-1	P-1	P-1	GWB/P-1	
4	STAIR 4	WD-1	WDB-1	P-1	P-1	P-1	P-1	GWB/P-1	
5	STAIR 5	WD-1	WDB-1	–	–	–	–	OTS	
6	STAIR 6	WD-1	WDB-1	–	–	–	–	OTS	
7	STAIR 7	WD-1	WDB-1	–	–	–	–	OTS	
ELEVATORS									
1	ELEVATOR 1	CPT-5	P/SPEC'S	PF-1	–	PF-1	PF-1	PER SPEC'S	
2	ELEVATOR 2	CPT-5	P/SPEC'S	PF-1	–	PF-1	PF-1	PER SPEC'S	
3	ELEVATOR 3	RF-1	P/SPEC'S	PL-3	PL-3	PL-3	–	PER SPEC'S	

INTERIOR FINISH GENERAL NOTES	
1	ALL MATERIALS CLASS "A", U.O.N.
2	GENERAL PAINT THROUGHOUT TO BE P-1, U.O.N.
3	GENERAL RESILIENT BASE TO BE RB-1, U.O.N.
4	SEE FINISH PLANS ON SHEETS A2.11a–A2.13b FOR ADDITIONAL INFORMATION
INTERIOR FINISH NOTES COLUMN (REFER TO BELOW):	
1	
2	
3	

MITHUN
Architects+Designers+Planners

Pier 56
1201 Alaskan Way
Suite 200
Seattle, WA 98101
TEL 206 623.3344
FAX 206 623.7005

TULALIP TRIBES

PROJECT:
Tulalip Administration Building

LOCATION:
Tulalip, WA

PREPARED FOR:
Tulalip Tribes

Construction Documents
Bid Set
March 15, 2007

KEYMAP

NO.	DATE	REVISION

PROJECT DIRECTOR
BW
PROJECT MANAGER
RF
PROJECT ARCHITECT
CB
PROJECT TEAM MEMBERS
JB, TC, RI, JAC, TS, DS, DG
CHECK

ARCHITECT SEAL

TITLE
INTERIOR FINISH SCHEDULES

PROJECT NO.
04389.00
DATE
3/15/07
PROJECT NETWORK PATH
S:_2004\0438900\Cadd\
A\SHEETS\A10.01
SHEET NUMBER
A10.11

© 2007 MITHUN, INC.

Xref Filename: | TB-30x42_ArchF | Washington-BW |
Path: S:_2004\0438900\Cadd\TULALIP\Site Filename: A10.11 Plot date: Mar 27, 2007-02:03:03pm CAD User: JennyB.

FINISH KEY

INTERIOR FINISH SCHEDULE KEY				
ITEM #	DESCRIPTION		SPEC #	NOTES
CONC	CONCRETE		03300	
CONC-1	MFR.:	SCOFIELD SYSTEMS		
	STYLE/NO.:	CHROMIX		
	COLOR:	C-20 LIMESTONE, ACIDWASH		
	SIZE:	–		
	CONTACT:	800-800-9900		
CONC-2	MFR.:	PER CONTRACTOR		
	STYLE:	SEALED CONCRETE		
	COLOR:	–		
	SIZE:	–		
	CONTACT:	–		
M	METAL		05500	
M-1	MFR.:	PER CONTRACTOR		MATCH ARCHITECT'S SAMPLE
	STYLE:	ALUMINUM		
	COLOR:	DARK BRONZE		
	SIZE:	N/A		
	CONTACT:	N/A		
WD	WOOD		06400	
WD-1	MFR.:	PER CONTRACTOR		
	STYLE:	MAPLE, STAINED TO MATCH		
	COLOR:	MATCH CEDAR PLANK		
	SIZE:	N/A		
	CONTACT:	N/A		
WD-2	MFR.:	PER CONTRACTOR		VESTIBULE PANELS – CARVING TBD
	STYLE:	CEDAR PLANK		BY ART COMMITTEE
	COLOR:	MATCH EXTERIOR CEDAR PLANK		
	SIZE:	3/4" THICK		
	CONTACT:	N/A		
WV	WOOD VENEER		06400	
WD-1	MFR.:	PER CONTRACTOR		
	STYLE:	MAPLE, STAINED TO MATCH		
	COLOR:	MATCH CEDAR PLANK		
	SIZE:	N/A		
	CONTACT:	N/A		
WDB	WOOD BASE		06400	
WDB-1	MFR.:	PER CONTRACTOR		
	STYLE:	MAPLE, STAINED TO MATCH		
	COLOR:	MATCH CEDAR PLANK		
	SIZE:	6"		
	CONTACT:	N/A		
MDF	MDF PANELING		06400	
MDF-1	MFR.:	PER CONTRACTOR		COUNCIL CHAMBER'S BUILT-IN DESK
	STYLE:	STAINED DARK BROWN		
	COLOR:	MATCH ARCHITECT'S SAMPLE		
	SIZE:	VARIES		
	CONTACT:	N/A		
WDP	WOOD PANELING		06400	
WDP-1	MFR.:	PER CONTRACTOR		SAME MATERIAL / FINISH AS USED
	STYLE:	CEDAR PLANK		FOR EXTERIOR SIDING
	COLOR:	UNFINISHED		
	SIZE:	N/A		
	CONTACT:	N/A		
PL	PLASTIC LAMINATE		06400	
PL-1	MFR.:	NEVAMAR		RESTROOM – PARTITIONS
	STYLE:	TM 2002T, TEXTURED		
	COLOR:	UMBER TEMPERA		
	SIZE:	N/A		
	CONTACT:	CINDY MCKEEN 253-970-1086		
PL-2	MFR.:	NEVAMAR		WORKROOM – COUNTERTOPS
	STYLE:	FN 6001T, TEXTURED		
	COLOR:	CHARCOAL FUSION		
	SIZE:	N/A		
	CONTACT:	CINDY MCKEEN 253-970-1086		
PL-3	MFR.:	NEVAMAR		WORKROOM – VERTICAL CASEWORK
	STYLE:	PR 2002T, TEXTURED		VERTICAL SURFACES
	COLOR:	PAPIER AU LAIT		
	SIZE:	N/A		
	CONTACT:	CINDY MCKEEN 253-970-1086		
TCT	TERRAZZO COUNTERTOPS		06400	
TCT-1	MFR.:	DECO POUR		RESTROOM – LAVATORY COUNTERS
	STYLE:	#19 PEARL GRAY		
	COLOR:	–		
	SIZE:	N/A		
	CONTACT:	866-667-7600		
GRT	GROUT		09300	
GRT-1	MFR.:	LATICRETE		
	STYLE:	–		
	COLOR:	90 LIGHT PEWTER		
	SIZE:	–		
	CONTACT:			
CT	CERAMIC TILE		09300	
CT-1	MFR.:	PENTAL		RESTROOM FLOORS AND 6" BASE
	STYLE:	UTTI INNI		
	COLOR:	P31U3		
	SIZE:	12" X 12"		
	CONTACT:	LEE HOJIN, 206.768.3200		
CT-2	MFR.:	DAL TILE		RESTROOM WALLS
	STYLE:	FESTIVA		
	COLOR:	QF16, DRIFTWOOD		
	SIZE:	6" X 6"		
	CONTACT:	CHUCK HILL 206-762-6620		
CT-3	MFR.:	SAND HILL GLASS TILES		ACCENT @ WALLS
	STYLE:	3070		PATTERN TBD BY ART COMMITTEE
	COLOR:	–		
	SIZE:	3" X 6"		
	CONTACT:	ERIN 206-343-9916		
CT-4	MFR.:	SAND HILL GLASS TILES		ACCENT @ WALLS
	STYLE:	4060		PATTERN TBD BY ART COMMITTEE
	COLOR:	–		
	SIZE:	3" X 6"		
	CONTACT:	ERIN 206-343-9916		
CT-5	MFR.:	SAND HILL GLASS TILES		ACCENT @ WALLS
	STYLE:	4090		PATTERN TBD BY ART COMMITTEE
	COLOR:	–		
	SIZE:	3" X 6"		
	CONTACT:	ERIN, 206-343-9916		
ACT	ACOUSTICAL CEILING TILE		09500	
ACT-1	MFR.:	ARMSTRONG		GRID: SILHOUETTE XL
	STYLE:	1912, ULTIMA, BEVELED TEGULAR		9/16" BOLT SLOT
	COLOR:	WHITE		1/8" REVEAL
	SIZE:	24"X24"x3/4" PANELS		
	CONTACT:	888-234-5464		
WCT	WOOD CEILING TILE		09500	
WCT-1	MFR.:	9WOOD		HALLWAYS
	STYLE:	4200, LIFT & SHIFT TILES		
	COLOR:	N. MAPLE		
	SIZE:	24"X 60" PANELS		
	CONTACT:	JERALD, 206-218-3489		
RF	RESILIENT FLOORING		09600	
RF-1	MFR.:	EXPANKO		FITNESS ROOMS
	STYLE:	XCR4		
	COLOR:	MAIZE		
	SIZE:	24"X24" TILES		
	CONTACT:	GENE ENGBERG 206-763-8011		

INTERIOR FINISH SCHEDULE KEY				
ITEM #	DESCRIPTION		SPEC #	NOTES
RF-2	MFR.:	ARMSTRONG		KITCHENETTES
	STYLE:	LINORETTE		
	COLOR:	19425 ANDES BROWN		
	SIZE:	6.5' W		
	CONTACT:	KIM SHRADER, 877-276-7876 X 8975		
RF-3	MFR.:	ARMSTRONG		STORAGE RMS., CLOSETS,
	STYLE:	LINORETTE		CUSTODIALS
	COLOR:	19044 ALEUTIAN GREEN		
	SIZE:	6.5' W		
	CONTACT:	KIM SHRADER, 877-276-7876 X 8975		
RB	RESILIENT WALL BASE & ACCESSORIES		09600	
RB-1	MFR.:	ROPPE		STRAIGHT BASE @ CPT,
	STYLE:	P193		COVED BASE @ RESILENT
	COLOR:	BLACK-BROWN		FLOORING
	SIZE:	6"		
	CONTACT:	800-491-9968		
CPT	CARPET		09600	
CPT-1	MFR.:	DESIGNWEAVE		1/4 TURN INSTALLATION
	STYLE:	TOO CUTE Z6417		OPEN OFFICES, 3RD FLR. HALLWAY
	COLOR:	00776, FINE AND DANDY		
	SIZE:	24"X24" CARPET TILE		
	CONTACT:	GLEN BODE 425-235-6340		
CPT-2	MFR.:	DESIGNWEAVE		1/4 TURN INSTALLATION
	STYLE:	TOO CUTE Z6417		TRAINING ROOMS., CONF. ROOMS.,
	COLOR:	00274 CENTER STAGE		PHONE ROOMS, HALLWAYS,
	SIZE:	24"X24" CARPET TILE		MANAGER OFFICES
	CONTACT:	GLEN BODE 425-235-6340		
CPT-3	MFR.:	BENTLEY PRINCE STREET		COUNCIL CHAMBERS
	STYLE:	BARE EARTH BBH2006301		
	COLOR:	ALCHEMIST 888765		
	SIZE:	BROADLOOM		
	CONTACT:	JOE MININNI 206-448-1510		
CPT-4	MFR.:	BENTLEY PRINCE STREET		COUNCIL OFFICES, COMMITTEE
	STYLE:	BASE METAL BBC1706301		WORK AREAS
	COLOR:	TOP SOIL 888764		
	SIZE:	BROADLOOM		
	CONTACT:	JOE MININNI 206-448-1510		
CPT-5	MFR.:	INTERFACE		1/4 TURN INSTALLATION
	STYLE:	LEVEL TWO 138202500		STAFF LUNCH AREA
	COLOR:	7692 SHALE		
	SIZE:	50cm X 50cm		
	CONTACT:	KIPPEN WESTPHAL 206-979-0221		
WOM	WALK-OFF MAT		09600	
WOM-1	MFR.:	INTERFACE		ENTRY VESTIBULE
	STYLE:	FLOR 6003002504		
	COLOR:	609179 BUFFALO		
	SIZE:	18"x18" CARPET TILE		
	CONTACT:	KIPPEN WESTPHAL 206-979-0221		
RWP	RESIN WALL PANELS			
RWP-1	MFR.:	3FORM		ACCENT AT SERVICE COUNTER AND
	STYLE:	VARIA KAMI COLLECTION		OPEN OFFICES AREA
	COLOR:	BEAR GRASS LITE		FINISH – PATINA BOTH SIDES
	SIZE:	1" THICK		
	CONTACT:	JO SPIGEL 801-649-2647		
PF	PANEL FABRIC		09700	
PF-1	MFR.:	MAHARAM		ELEVATOR CABS
	STYLE:	GLINT 901380		
	COLOR:	007 MEDAL		
	SIZE:	54" WIDE		
	CONTACT:	VICKI ZUBER, 206-624-2230		
PF-2	MFR.:	CARNEGIE XOREL		UNBACKED
	STYLE:	STRIE 6423		
	COLOR:	F132		
	SIZE:	56" W		
	CONTACT:	KIM GUNNING 425-837-1698		
P	PAINT		09900	
P-1	MFR.:	BENJAMIN MOORE		GENERAL PAINT THROUGHOUT, UON
	STYLE:	ECOSPEC		
	COLOR:	AC-42 GREEN TETON WHITE		
	SIZE:	N/A		
	CONTACT:	RANDY TESSMAN 503-318-8046		
P-2	MFR.:	BENJAMIN MOORE		GENERAL @ OFFICES, RESTROOMS,
	STYLE:	ECOSPEC		LOCKER ROOMS
	COLOR:	HC-90 CROWN POINT SAND		
	SIZE:	N/A		
	CONTACT:	RANDY TESSMAN 503-318-8046		
P-3	MFR.:	BENJAMIN MOORE		CONFERENCE ROOMS, ACCENT @
	STYLE:	ECOSPEC		HALLWAYS
	COLOR:	HC-102 CLARKSVILLE GRAY		
	SIZE:	N/A		
	CONTACT:	RANDY TESSMAN 503-318-8046		
P-4	MFR.:	BENJAMIN MOORE		ACCENT @ OFFICES
	STYLE:	ECOSPEC		
	COLOR:	HC-114 SAYBROOK SAGE		
	SIZE:	N/A		
	CONTACT:	888-731-7379		
P-5	MFR.:	BENJAMIN MOORE		ACCENT @ OFFICES, CONFERENCE
	STYLE:	ECOSPEC		ROOMS, TRAINING ROOMS
	COLOR:	2165-30 GOLDEN RETRIEVER		
	SIZE:	N/A		
	CONTACT:	RANDY TESSMAN 503-318-8046		
P-6	MFR.:	BENJAMIN MOORE		ACCENT @ KITCHENETTES, NEAR
	STYLE:	ECOSPEC		RESTROOM ENTRANCES, PARTIAL
	COLOR:	2172-10 COPPER CLAY		HEIGHT WALLS @ OPEN OFFICE
	SIZE:	N/A		WORK AREAS,
	CONTACT:	RANDY TESSMAN 503-318-8046		(TYP. @ ALL 3 FLOORS)
P-7	MFR.:	GOO SYSTEMS		PROJECTION WALL AT COUNCIL
	STYLE:	SCREEN GOO		CHAMBERS
	COLOR:	DIGITAL GREY LIGHT		
	SIZE:	N/A		
	CONTACT:	WWW. GOOSYSTEMS. COM		
P-8	MFR.:	BENJAMIN MOORE		METAL FINISH
	STYLE:	ECOSPEC		
	COLOR:	2134-20 MIDSUMMER NIGHT		
	SIZE:	N/A		
	CONTACT:	RANDY TESSMAN 503-318-8046		
CKB	CORK BOARD		10100	
CKB-1	MFR.:	WALLTALKERS		OPEN OFFICE AREA
	STYLE:	TAC WALL C250-01		
	COLOR:	AUTUMN		
	SIZE:	48" W		
	CONTACT:	800-935-9359		
CKB-2	MFR.:	WALLTALKERS		CONFERENCE ROOMS
	STYLE:	TAC WALL C250-86		
	COLOR:	ACORN		
	SIZE:	48" W		
	CONTACT:	800-935-9359		

INTERIOR FINISH SCHEDULE KEY				
ITEM #	DESCRIPTION		SPEC #	NOTES
WMB	WHITE MARKER BOARD		10100	
WMB-1	MFR.:	WALLTALKERS		
	STYLE:	KORO RITE		
	COLOR:	WHITE SAND 03		
	SIZE:	60" W		
	CONTACT:	800-935-9359		
DSS	DRAPERY/SHADE SYSTEM		12400	
DSS-1	MFR.:	MECHOSHADE		
	STYLE:	ECOVEIL (MOTORIZED)		
	COLOR:	1354 BLACK/BROWN		
	SIZE:	VARIES		
	CONTACT:	LARRY HARTMAN, 206-230-9110		
DSS-2	MFR.:	HUNTER DOUGLAS		
	STYLE:	1" MINIBLINDS		
	COLOR:	TBD		
	SIZE:	VARIES		
	CONTACT:			

MITHUN
Architects+Designers+Planners

Pier 56
1201 Alaskan Way
Suite 200
Seattle, WA 98101
TEL 206 623.3344
FAX 206 623.7005

TULALIP TRIBES

PROJECT:
Tulalip Administration Building

LOCATION:
Tulalip, WA

PREPARED FOR:
Tulalip Tribes

Construction Documents
Bid Set
March 15, 2007

KEYMAP

NO.	DATE	REVISION

PROJECT DIRECTOR
BW
PROJECT MANAGER
RF
PROJECT ARCHITECT
CB
PROJECT TEAM MEMBERS
JB, TC, RI, JAC, TS, DS, DG
CHECK

ARCHITECT SEAL

TITLE
INTERIOR FINISH SCHEDULES

PROJECT NO.
04389.00
DATE
3/15/07
PROJECT NETWORK PATH
S:_2004\0438900\Cadd\
A\SHEETS\A10.02
SHEET NUMBER
A10.12

© 2007 MITHUN, INC.


Xref Filenames: | TB-30x42_ArchF | Washington-BW |
Path: S:_2004\0438900\Cadd\TULALIP\ASht Filename: A10.12 Plot date: Mar 27, 2007 02:34:44pm CAD User: JennyB.

EXHIBIT B, ATTACHMENT 4


Existing Conditions Photos

Board Office Interior Repair and Paint, Tulalip Administration Building, Third Floor Board Area, 6406 Marine Drive, Tulalip, WA 98271


1000003300

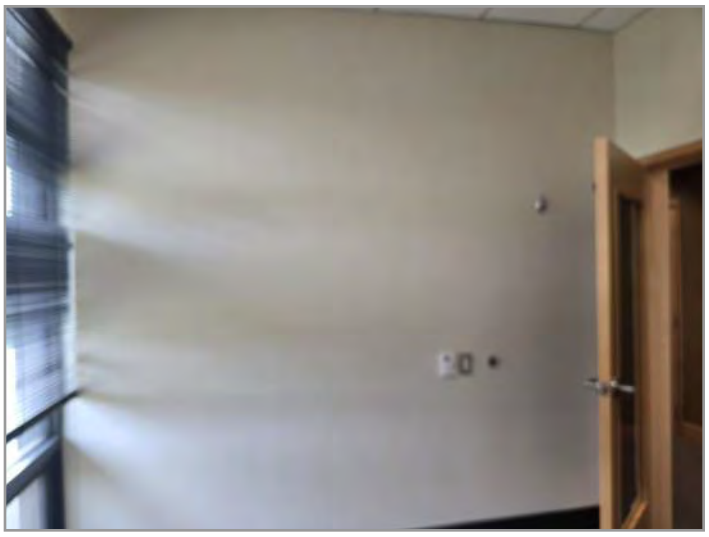

1000003301

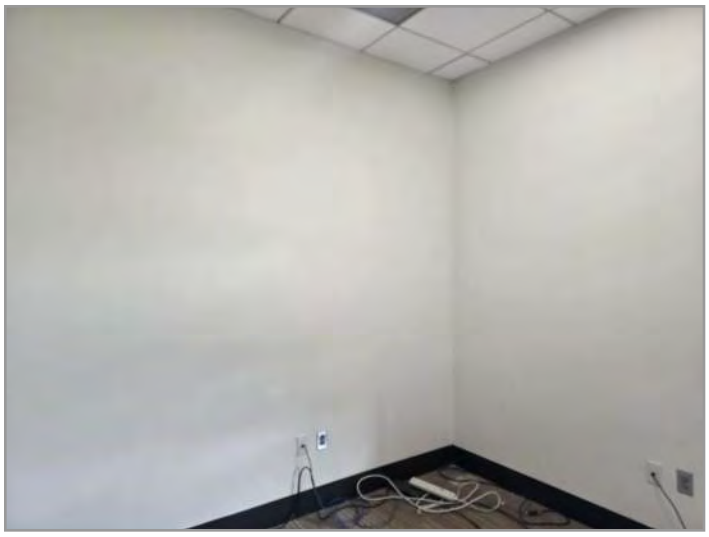

1000003303

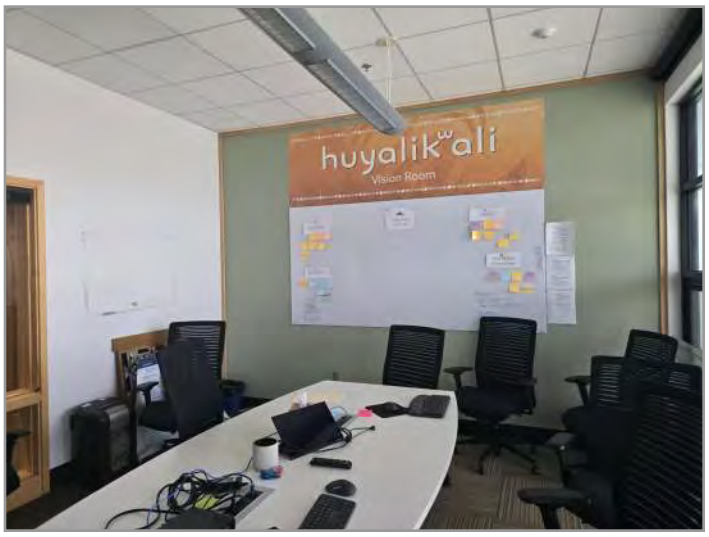

1000003304


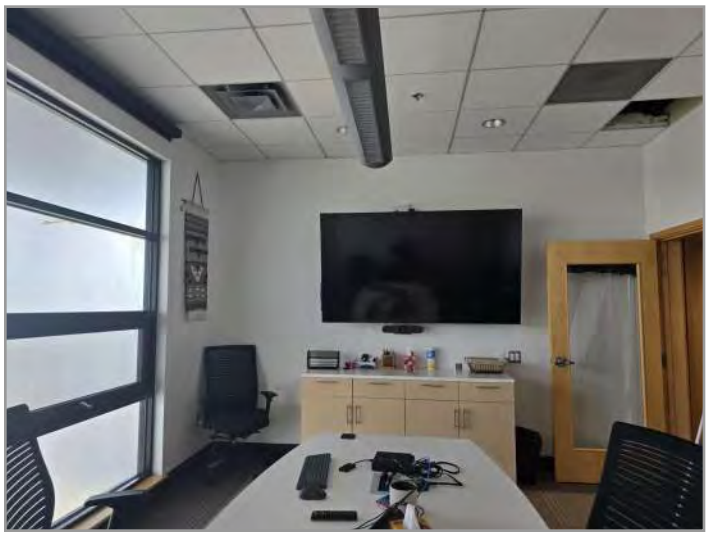


EXHIBIT B, ATTACHMENT 4

Existing Conditions Photos

Board Office Interior Repair and Paint, Tulalip Administration Building, Third Floor Board Area, 6406 Marine Drive, Tulalip, WA 98271


Common 01

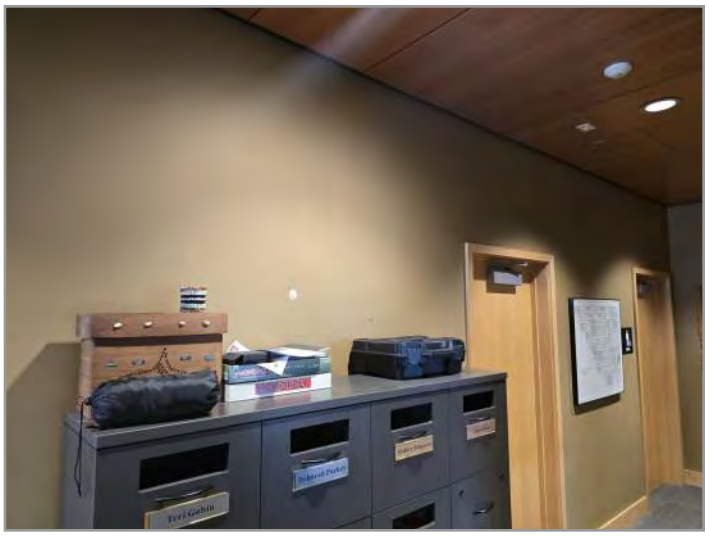

Common 02



Hall 375 -1

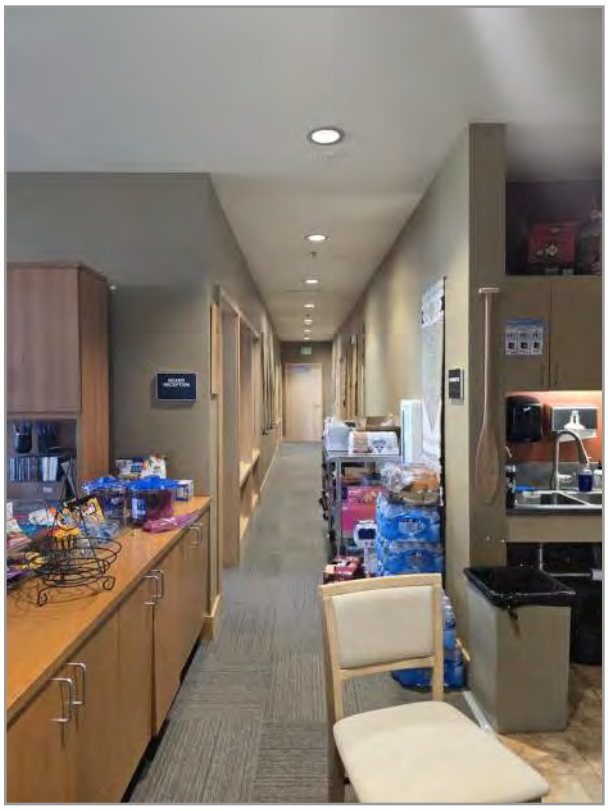

Hall 375 -2


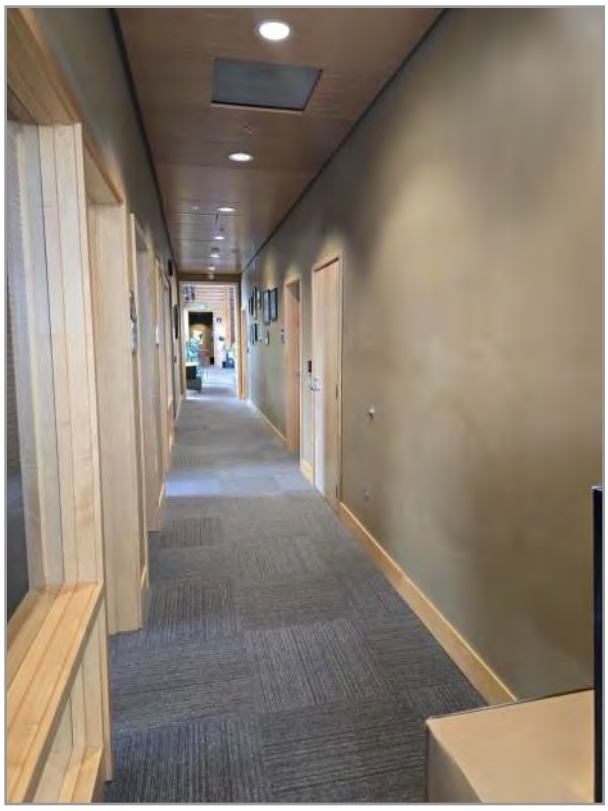


EXHIBIT B, ATTACHMENT 4


Existing Conditions Photos

Board Office Interior Repair and Paint, Tulalip Administration Building, Third Floor Board Area, 6406 Marine Drive, Tulalip, WA 98271


Kitchenette

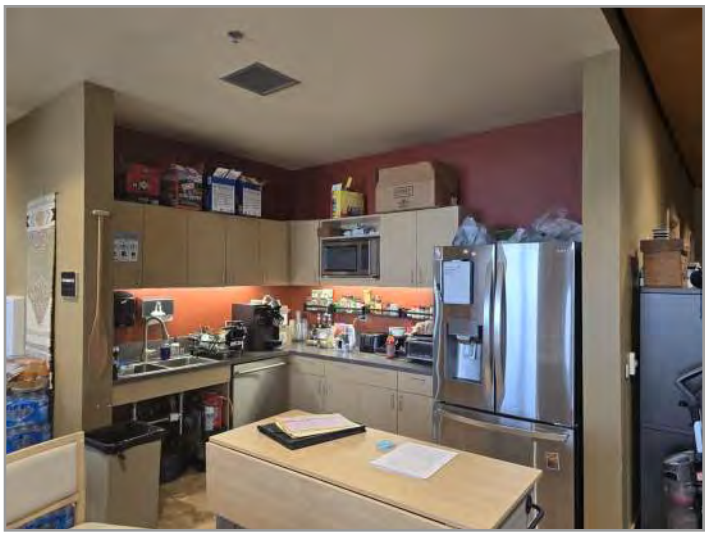

Office 366 - 2

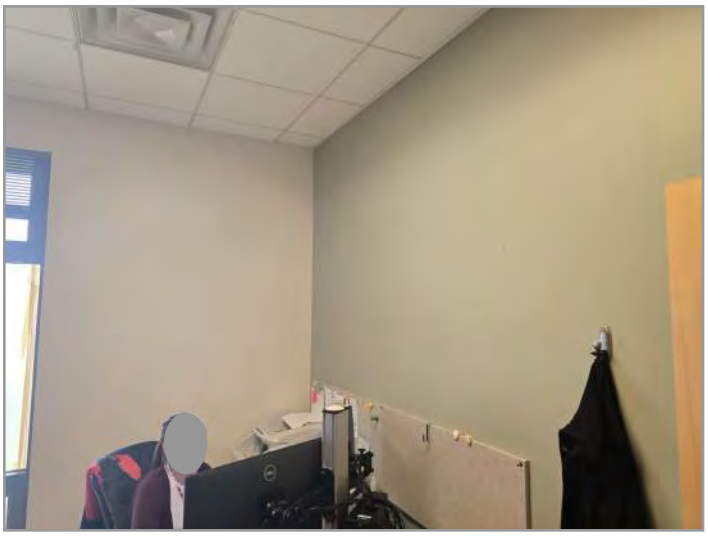

Office 366 -1

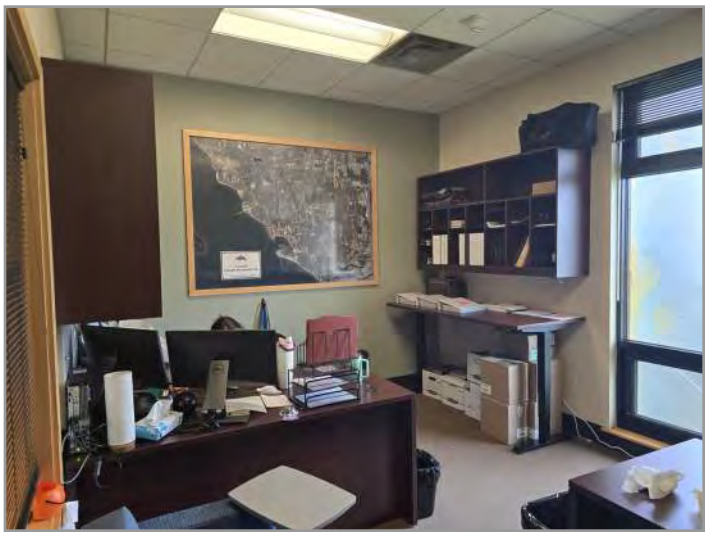

Office 371


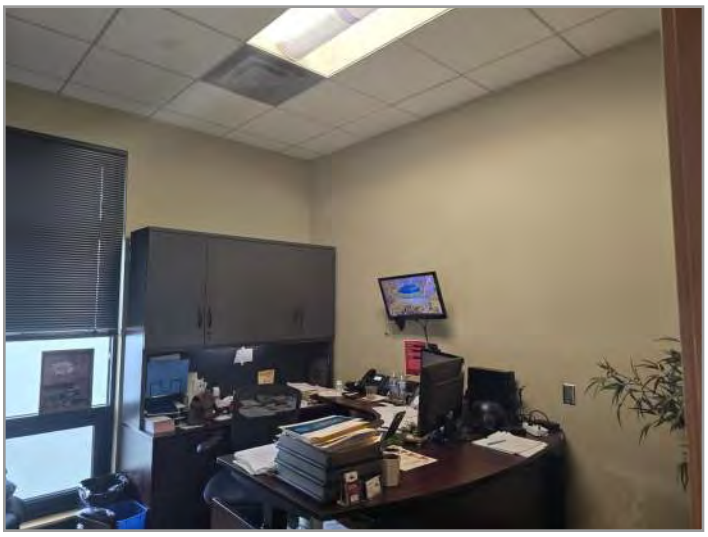


EXHIBIT B, ATTACHMENT 4


Existing Conditions Photos

Board Office Interior Repair and Paint, Tulalip Administration Building, Third Floor Board Area, 6406 Marine Drive, Tulalip, WA 98271


Office 372

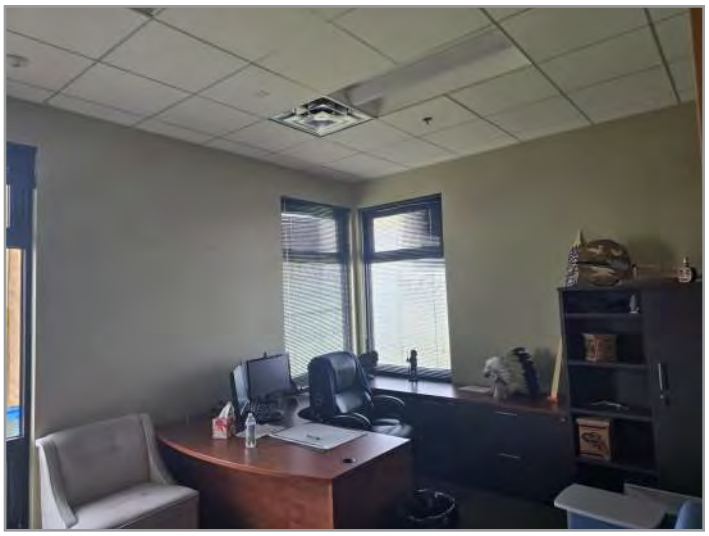


Office 374

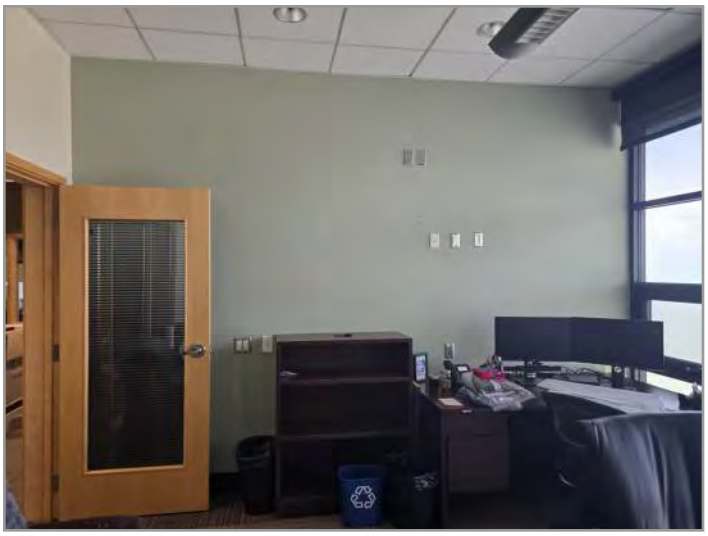

Office 376

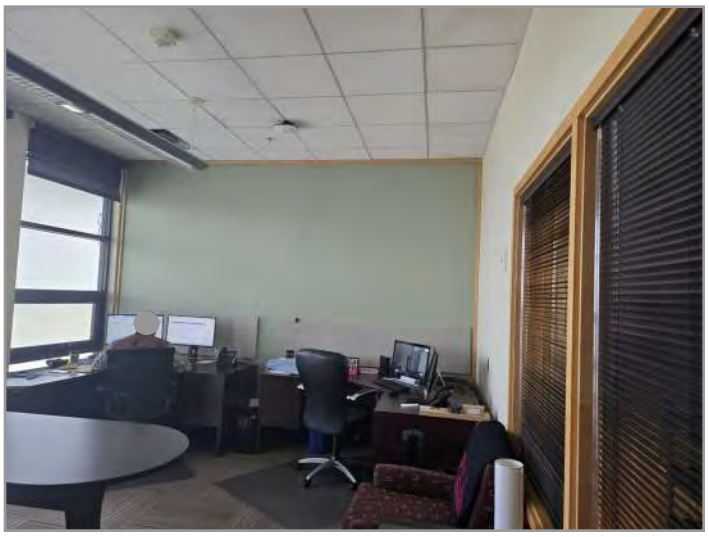

Office

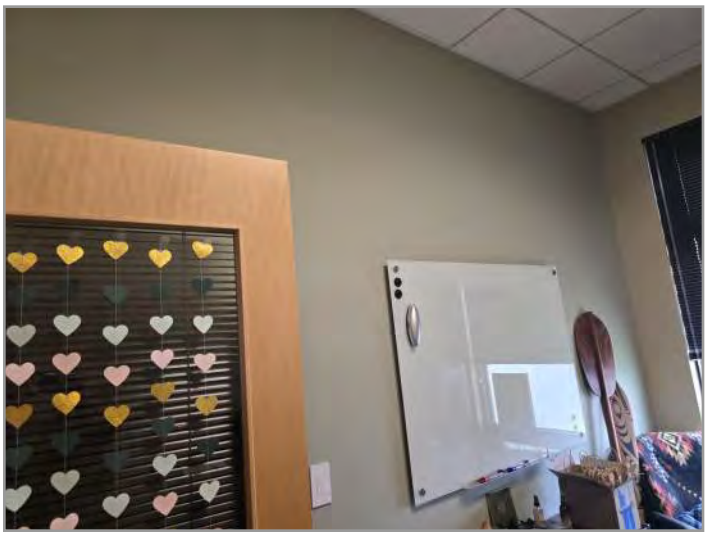

TULALIP TRIBES

Affidavit of Non-Collusion

CONTRACT DOCUMENT ACKNOWLEDGMENT, EXECUTED AT CONTRACT SIGNING

Executed by the Contractor at contract execution and retained with the project file as a Contract Document under FPC-SupplementaryConditions-EXH, Part X. This affidavit must be notarized.

Project Name / Contract No.:

Firm Name:

I swear (or affirm) under penalty of perjury:

- That I am the Contractor (if an individual), a partner in the firm (if a partnership), or an officer or employee of the Contractor having authority to sign on its behalf (if a corporation).
- That the proposal submitted in response to the Request for Proposals for this project was arrived at independently and was submitted without collusion with, and without any agreement, understanding, or planned common course of action with, any other Responder, designed to limit fair and open competition.
- That the contents of the proposal were not communicated by the Responder or its employees or agents to any person not an employee or agent of the Responder prior to the official opening of proposals, and will not be so communicated.
- That I am fully informed regarding the accuracy of the statements made in this affidavit.

A proposal found to violate this affidavit is subject to contract cancellation, debarment for one to three years, and damages under the TERO Code, Tulalip Tribal Code §9.05.370 (see FPC-SupplementaryConditions-EXH, Part III, Section 3.8).

Authorized Signature:

Printed Name and Title:

Date:

Notary Public

Subscribed and sworn to before me this ____ day of _____, 20____:

Notary Public Signature:

Commission Expires:

TULALIP TRIBES

Certificate of Compliance

CONTRACT DOCUMENT ACKNOWLEDGMENT, EXECUTED AT CONTRACT SIGNING

Executed by the Contractor at contract execution, before Notice to Proceed, and retained with the project file as a Contract Document under FPC-SupplementaryConditions-EXH, Part X.

Project Name:
Contract / Project No.:

The undersigned, on behalf of the Contractor identified below, certifies that the Contractor has received and reviewed the Request for Proposals or bid documents and all Addenda issued for this project; has received and reviewed the executed Agreement and all other Contract Documents, including these Supplementary Conditions (FPC-SupplementaryConditions-EXH) and the plans and specifications; and agrees to comply with each in performing the Work.

Addenda Received (list no.):

Contractor Firm Name:

Authorized Signature:

Printed Name and Title:

Date:

DRAFT / OPEN DECISION: The prior version of this form was executed at bid/proposal submission ("this submission is our entire proposal"). This version is rewritten for execution at contract signing, consistent with filing it as a post-award contract requirement record; confirm this timing change with Legal/ORA before adoption.

TULALIP TRIBES

Certificate of Non-Discrimination

CONTRACT DOCUMENT ACKNOWLEDGMENT, EXECUTED AT CONTRACT SIGNING

Executed by the Contractor at contract execution and retained with the project file as a Contract Document under FPC-SupplementaryConditions-EXH, Part X.

The Tulalip Tribes is opposed to discrimination in employment or subcontracting. A Contractor that contracts with the Tulalip Tribes shall not discriminate against minority-owned, women-owned, or Native American-owned (TERO NAOB) business enterprises in the award of subcontracts, and shall not discriminate in employment on a prohibited basis. By signature below, the Contractor certifies that it has not so discriminated in obtaining any subcontract for this project and, if awarded or continuing under the Contract, shall not so discriminate.

Project Name / Contract No.:

Contractor Firm Name:

Address:

City / State / Zip:	**Telephone:**
Federal Employer ID No. (EIN):	**Email:**

Where the project is federally funded, the equal employment opportunity clause required by 41 CFR 60-1.4(b) and Executive Order 11246 applies in addition to this certification (see FPC-SupplementaryConditions-EXH, Appendix B).

Printed Name and Title of Person Signing:

Authorized Signature:

Date:

DRAFT / OPEN DECISION: The prior version of this form requested a Social Security Number as an alternative to a Federal EIN. That field is removed here, an EIN is sufficient for an entity certification and collecting individual SSNs on a filed project record creates unnecessary privacy exposure; confirm with Legal/ORA.

TULALIP TRIBES

Certification Regarding Debarment, Suspension, and Other Responsibility Matters

CONTRACT DOCUMENT ACKNOWLEDGMENT, EXECUTED AT CONTRACT SIGNING

Executed by the Contractor at contract execution and retained with the project file as a Contract Document under FPC-SupplementaryConditions-EXH, Part X. Implements the nonprocurement debarment and suspension requirements of 2 CFR Part 180 (government-wide, implementing Executive Order 12549) and, for federally funded projects, 2 CFR Part 200, Appendix II(H).

Project Name / Contract No.:

The Contractor certifies to the best of its knowledge and belief that it and its principals:

- Are not presently debarred, suspended, proposed for debarment, declared ineligible, or voluntarily excluded from covered transactions by any Federal, Tribal, or State department or agency;
- Have not, within the three years preceding this certification, been convicted of or had a civil judgment rendered against them for fraud or a criminal offense in connection with obtaining, attempting to obtain, or performing a public transaction, or for violation of Federal or State antitrust statutes, embezzlement, theft, forgery, bribery, falsification or destruction of records, making false statements, or receiving stolen property;
- Are not presently indicted for, or otherwise criminally or civilly charged by a governmental entity with, any offense listed above; and
- Have not, within the three years preceding this certification, had a public transaction terminated for cause or default.

Where the Contractor is unable to certify to any statement above, it must attach a written explanation to this certification.

Business Name:

Alternate Business Name(s):

Principals (attach list if needed):

Name and Title of Authorized Representative:

Signature / Date:

DRAFT / OPEN DECISION: The prior version of this form cited "13 CFR Part 145" as the implementing regulation; that citation does not match current federal debarment regulations. The current, correct citation is 2 CFR Part 180, the government-wide nonprocurement debarment and suspension rule; this version has been corrected accordingly. Recommend Legal/ORA confirm before adoption.

TULALIP TRIBES

Contractor Code of Conduct

SITE CONDUCT ACKNOWLEDGMENT, EXECUTED AT CONTRACT SIGNING

Established to maintain a minimum standard of contractor and personnel professionalism on Tulalip projects and to reduce issues from misunderstanding or poor judgment. Personnel who deviate from these standards are subject to disciplinary action as the Owner or Owner's Representative deems appropriate. The Contractor is responsible for distributing this Code to every employee and subcontractor employee assigned to the project, and for each reading, understanding, and signing it before working on site.

- The Contractor's supervisor checks in with the Owner's Representative each day before starting work to discuss planned activities and any open issues.
- Damage to Owner or personal property on site is reported to the Owner's Representative immediately; the prime Contractor generates a damage report.
- Exterior doors are secured at the end of each work shift when working after normal business hours.
- Interior doors are left as found unless a security issue requires contacting the Owner's Representative.
- Smoking only in designated areas.
- No firearms, alcohol, or illegal drugs on Tulalip property.
- No radios or personal music on Tulalip property; no improper language, gestures, or fraternizing with Tulalip personnel.
- No use of Tulalip equipment without prior written approval.
- Items moved to facilitate installation are returned to their exact original location and condition.
- No standing on desks, chairs, or office furniture; flooring and furnishings are protected from construction activity.
- Safety rules in the Contract Documents are observed at all times; personal items in work areas are left alone.
- Professional, clean dress; no sleeveless shirts or shorts. Owner telecommunications are not used without permission.
- Contractor ID bearing the company name is worn at all times.

Project Name / Contract No.:

The undersigned, as the Contractor's authorized representative, certifies that this Code of Conduct will be distributed to, reviewed with, and signed by every Contractor and Subcontractor employee assigned to this project before that individual begins work on site, and that signed acknowledgments will be retained on site and made available to the Owner's Representative on request.

Contractor Authorized Representative (Printed Name and Title):

Signature / Date:

Employee / Subcontractor Personnel Name	Company	Signature	Date

Use a project sign-in log or additional copies of this page for the full personnel roster; this table is for space-limited on-page acknowledgment only.